

DESIGN SPECIFICATIONS:

THE EXTERIOR APPEARANCE OF BUILDS IN THESE PLANS IS FOR DESIGN REFERENCE ONLY. ACTUAL COLORS AND FINISHES ARE SUBJECT TO VARIATION DUE TO NATURAL LIGHT AND MATERIAL FACTORS. THE MATERIAL, COLOR, AND HARDWARE HAVE BEEN SELECTED FOR THE BEST ENGINEERING SOLUTION WHILE REMAINING WITHIN THE APPROVED BUDGET.


DIMENSION SPECIFICATIONS:

DIMENSIONS ARE BASED ON CONSTRUCTION BLUE PRINTS. IT IS MANDATORY FOR THE CONTRACTOR/INSTALLER TO PERFORM A THOROUGH SECOND VERIFICATION OF ALL CRITICAL SITE DIMENSIONS PRIOR TO FABRICATION OR COMMENCING WORK. THE DESIGNER IS NOT RESPONSIBLE FOR ERRORS RESULTING FROM UNVERIFIED DIMENSIONS.

ACCESS TO PRODUCT SPECS AND 3D VISUALIZATION:

THIS SET OF DRAWINGS CONTAINS HYPERLINKS HIGHLIGHTED IN YELLOW. CLICKING ON A HIGHLIGHTED NOTE WILL DIRECT YOU TO THE PRODUCT SPECIFICATION WEBPAGE. ADDITIONALLY, THE “3D MODEL LINK” HYPERLINK WILL OPEN A WEBPAGE CONTAINING BOTH A 3D RENDERED VIDEO PRESENTATION AND AN INTERACTIVE, NAVIGABLE 3D MODEL.

3D MODEL LINK

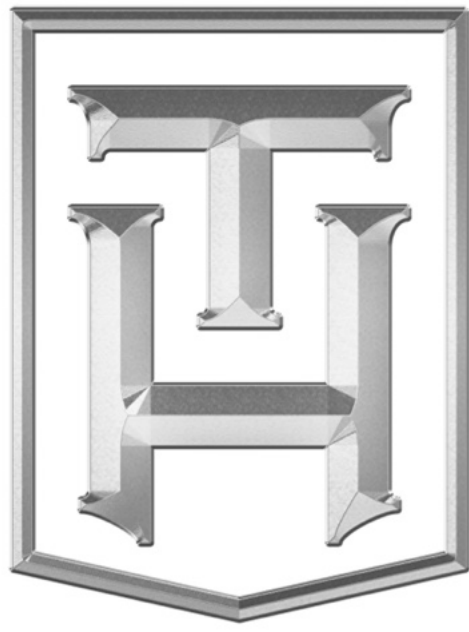

TRULY
HANDY

2828o Old 41 Rd, Unit M7
Bonita Springs, FL, 34135
Tel: 239-221-9151

LEFKOWSKI
RESIDENCE

CLIENT

Liza Lefkowski
lizalefkowski@gmail.com
1931 Springberry Cir
Naples, FL 34109

DESIGNER

Eduardo Beluco
eduardo@trulyhandyllc.com

PROJECT

KITCHEN REMODEL
BAR + LAUNDRY

NOTES:

DATE: 07/06/26

APPROVAL SIGNATURE:

APPROVAL STATUS:


APPROVED

SCHEDULING DISCLAIMER:
All preliminary schedules are created based on approved drawings. Schedules will be automatically adjusted to reflect the final approval date.
We will notify everyone of the updated timeline as soon as available. Any delays in the approval of drawings and finishes will potentially delay the project delivery / install date.

Truly Handy LLC makes no representation or warranties, express or implied, with respect to the reuse of the data provided herewith, regardless of its format or the means of its transmission. There is no guarantee or representation to the user as to the accuracy, currency, suitability or reliability of this data for any purpose. The user accepts the data "as is", and assumes all risks associated with its use. By acceptance of this data, the user agrees not to transmit this data or provide access or any part of it to another party unless the user shall include with the data a copy of this disclaimer. Truly Handy LLC assumes no responsibility for actual or consequential damage incurred as a result of any user's reliance on this data. Final engineering subject to change without notice.

PAGE:

- DEMO WALLS
- NEW WALLS / RE-FRAME OPENING
- NEW DROP CEILING @ 129-1/4"
- NEW DROP CEILING @ 109-1/2"

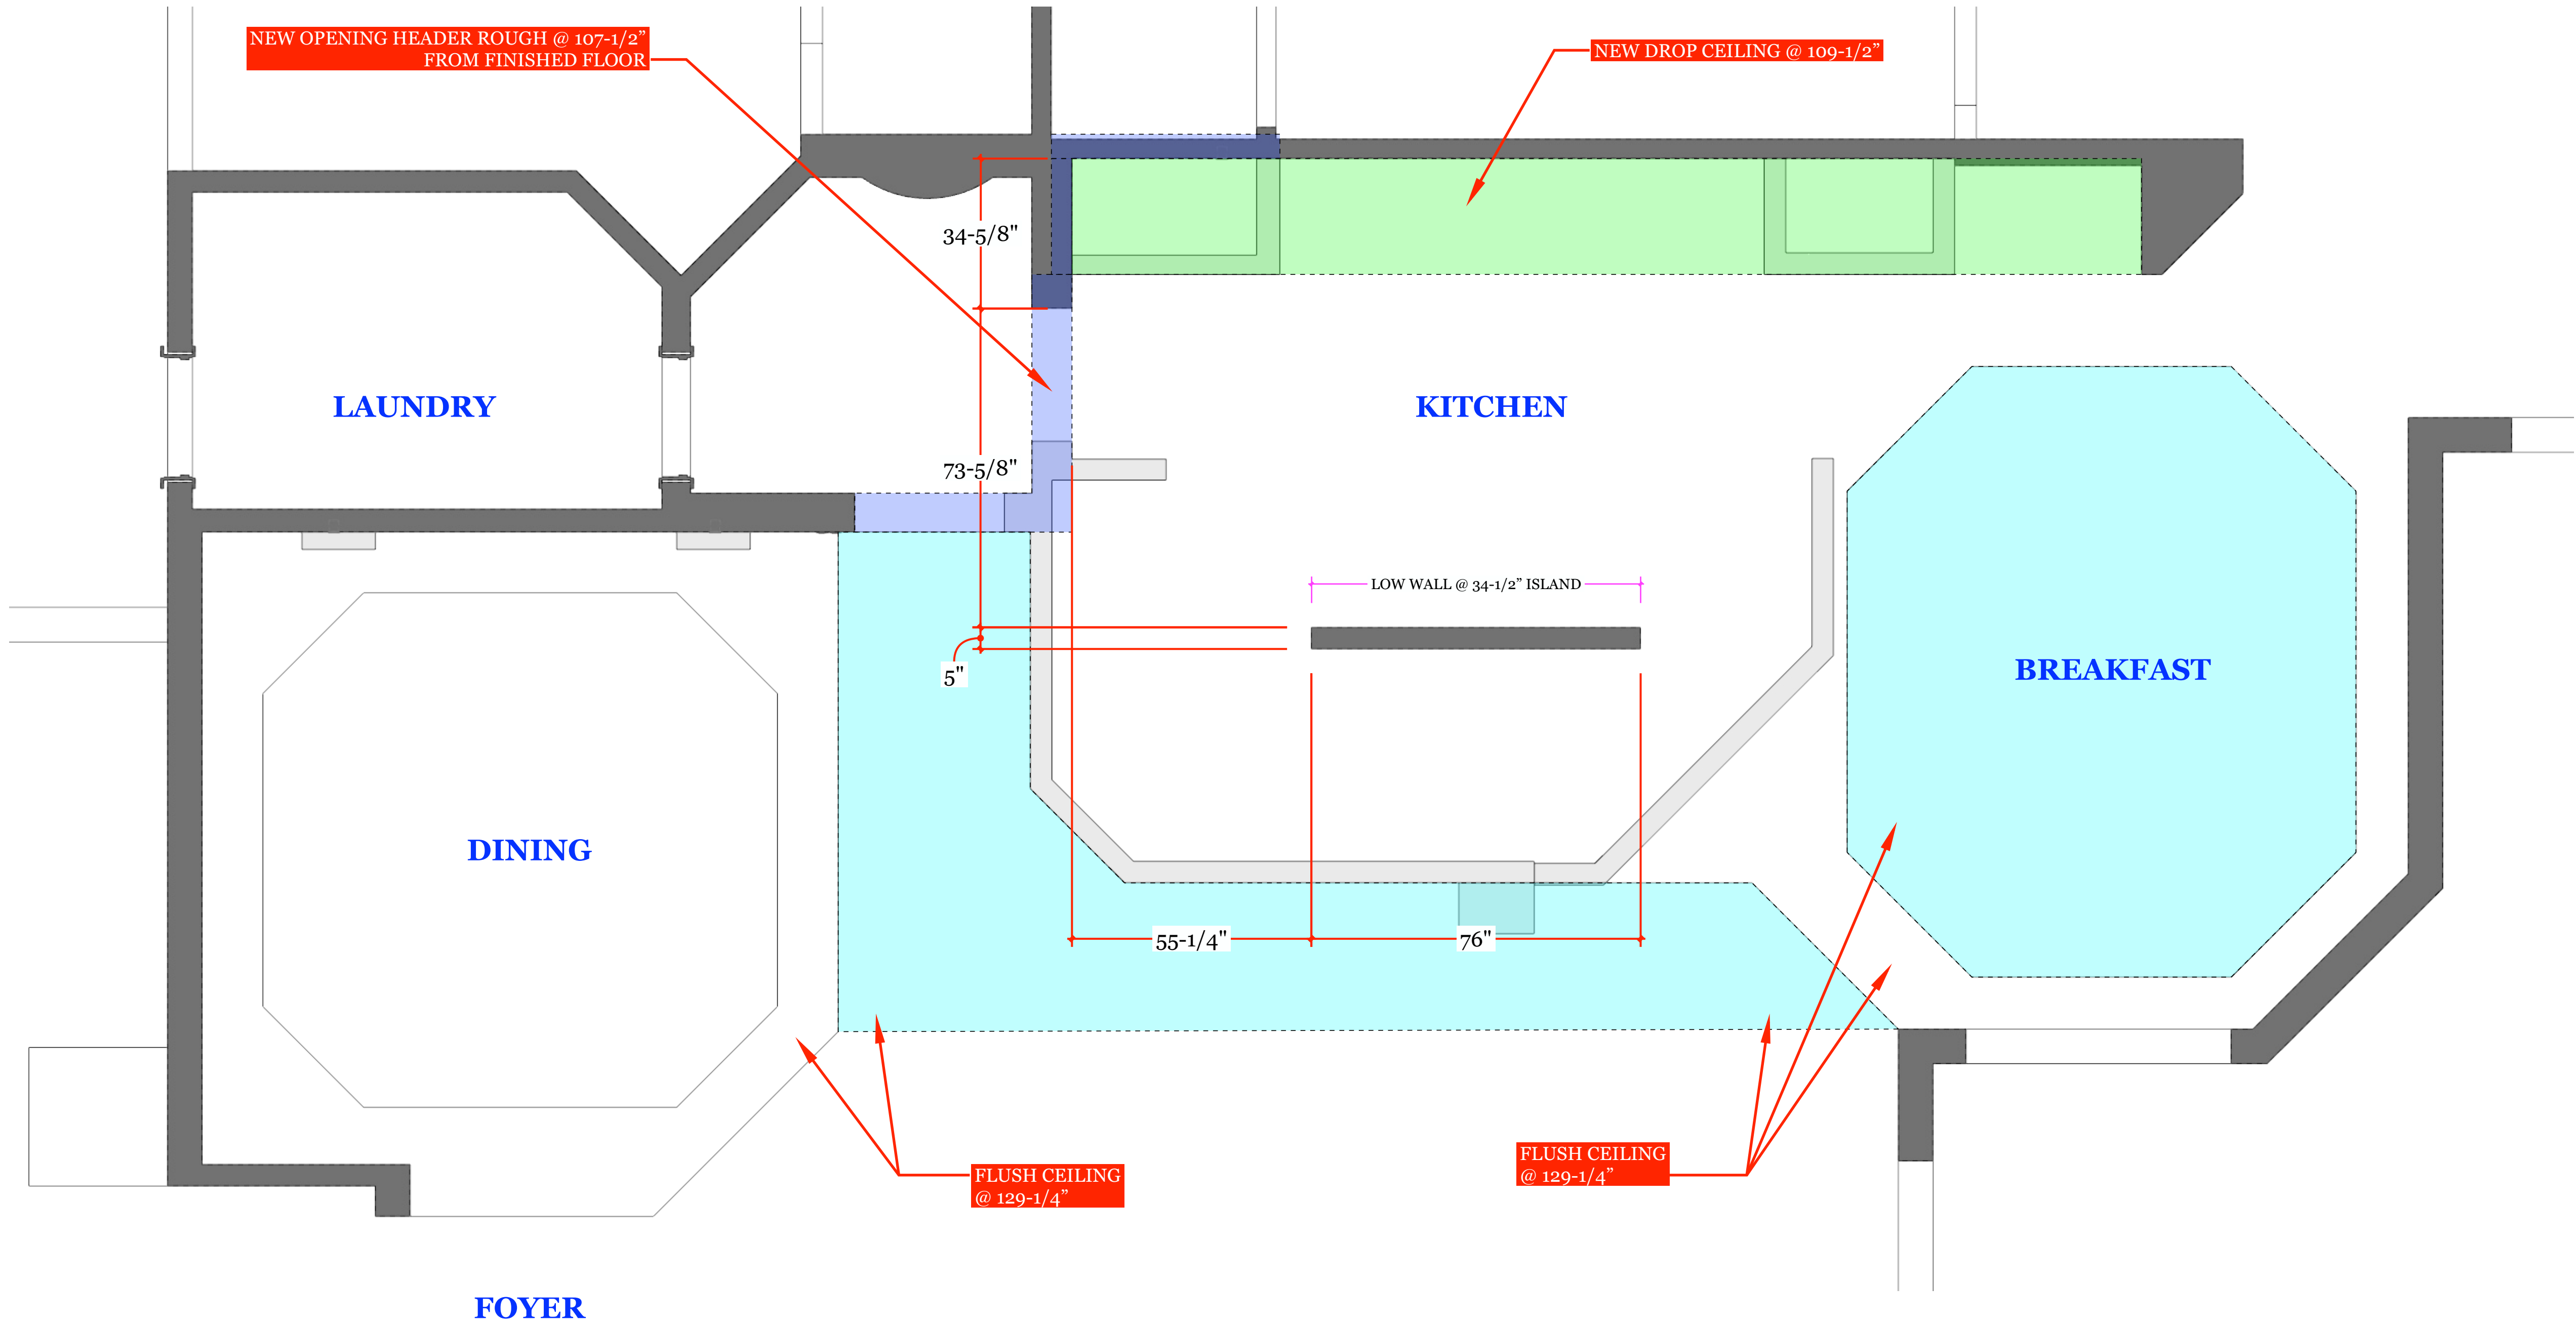

TRULY
HANDY

2828o Old 41 Rd, Unit M7
Bonita Springs, FL, 34135
Tel: 239-221-9151

LEFKOWSKI RESIDENCE

CLIENT
Liza Lefkowski
lizalefkowski@gmail.com
1931 Springberry Cir
Naples, FL 34109

DESIGNER
Eduardo Beluco
eduardo@trulyhandyllc.com

PROJECT
FLOOR PLAN

NOTES:

DATE: 07/06/26

APPROVAL SIGNATURE:

APPROVAL STATUS:
APPROVED

SCHEDULING DISCLAIMER:
All preliminary schedules are created based on approved drawings. Schedules will be automatically adjusted to reflect the final approval date.
We will notify everyone of the updated timeline as soon as available. Any delays in the approval of drawings and finishes will potentially delay the project delivery / install date.

Truly Handy LLC makes no representation or warranties, express or implied, with respect to the reuse of the data provided herewith, regardless of its format or the means of its transmission. There is no guarantee or representation to the user as to the accuracy, currency, suitability or reliability of this data for any purpose. The user accepts the data "as is", and assumes all risks associated with its use. By acceptance of this data, the user agrees not to transmit this data or provide access or any part of it to another party unless the user shall include with the data a copy of this disclaimer. Truly Handy LLC assumes no responsibility for actual or consequential damage incurred as a result of any user's reliance on this data. Final engineering subject to change without notice.

PAGE:


2

PV
1

PLAN VIEW - EXISTING WALLS VS. NEW LAYOUT

SCALE: 1:22

- NEW DROP CEILING @ 129-1/4"
- NEW DROP CEILING @ 109-1/2"
- ISLAND NEW DROP CEILING 4-1/2 FROM 129-1/4"

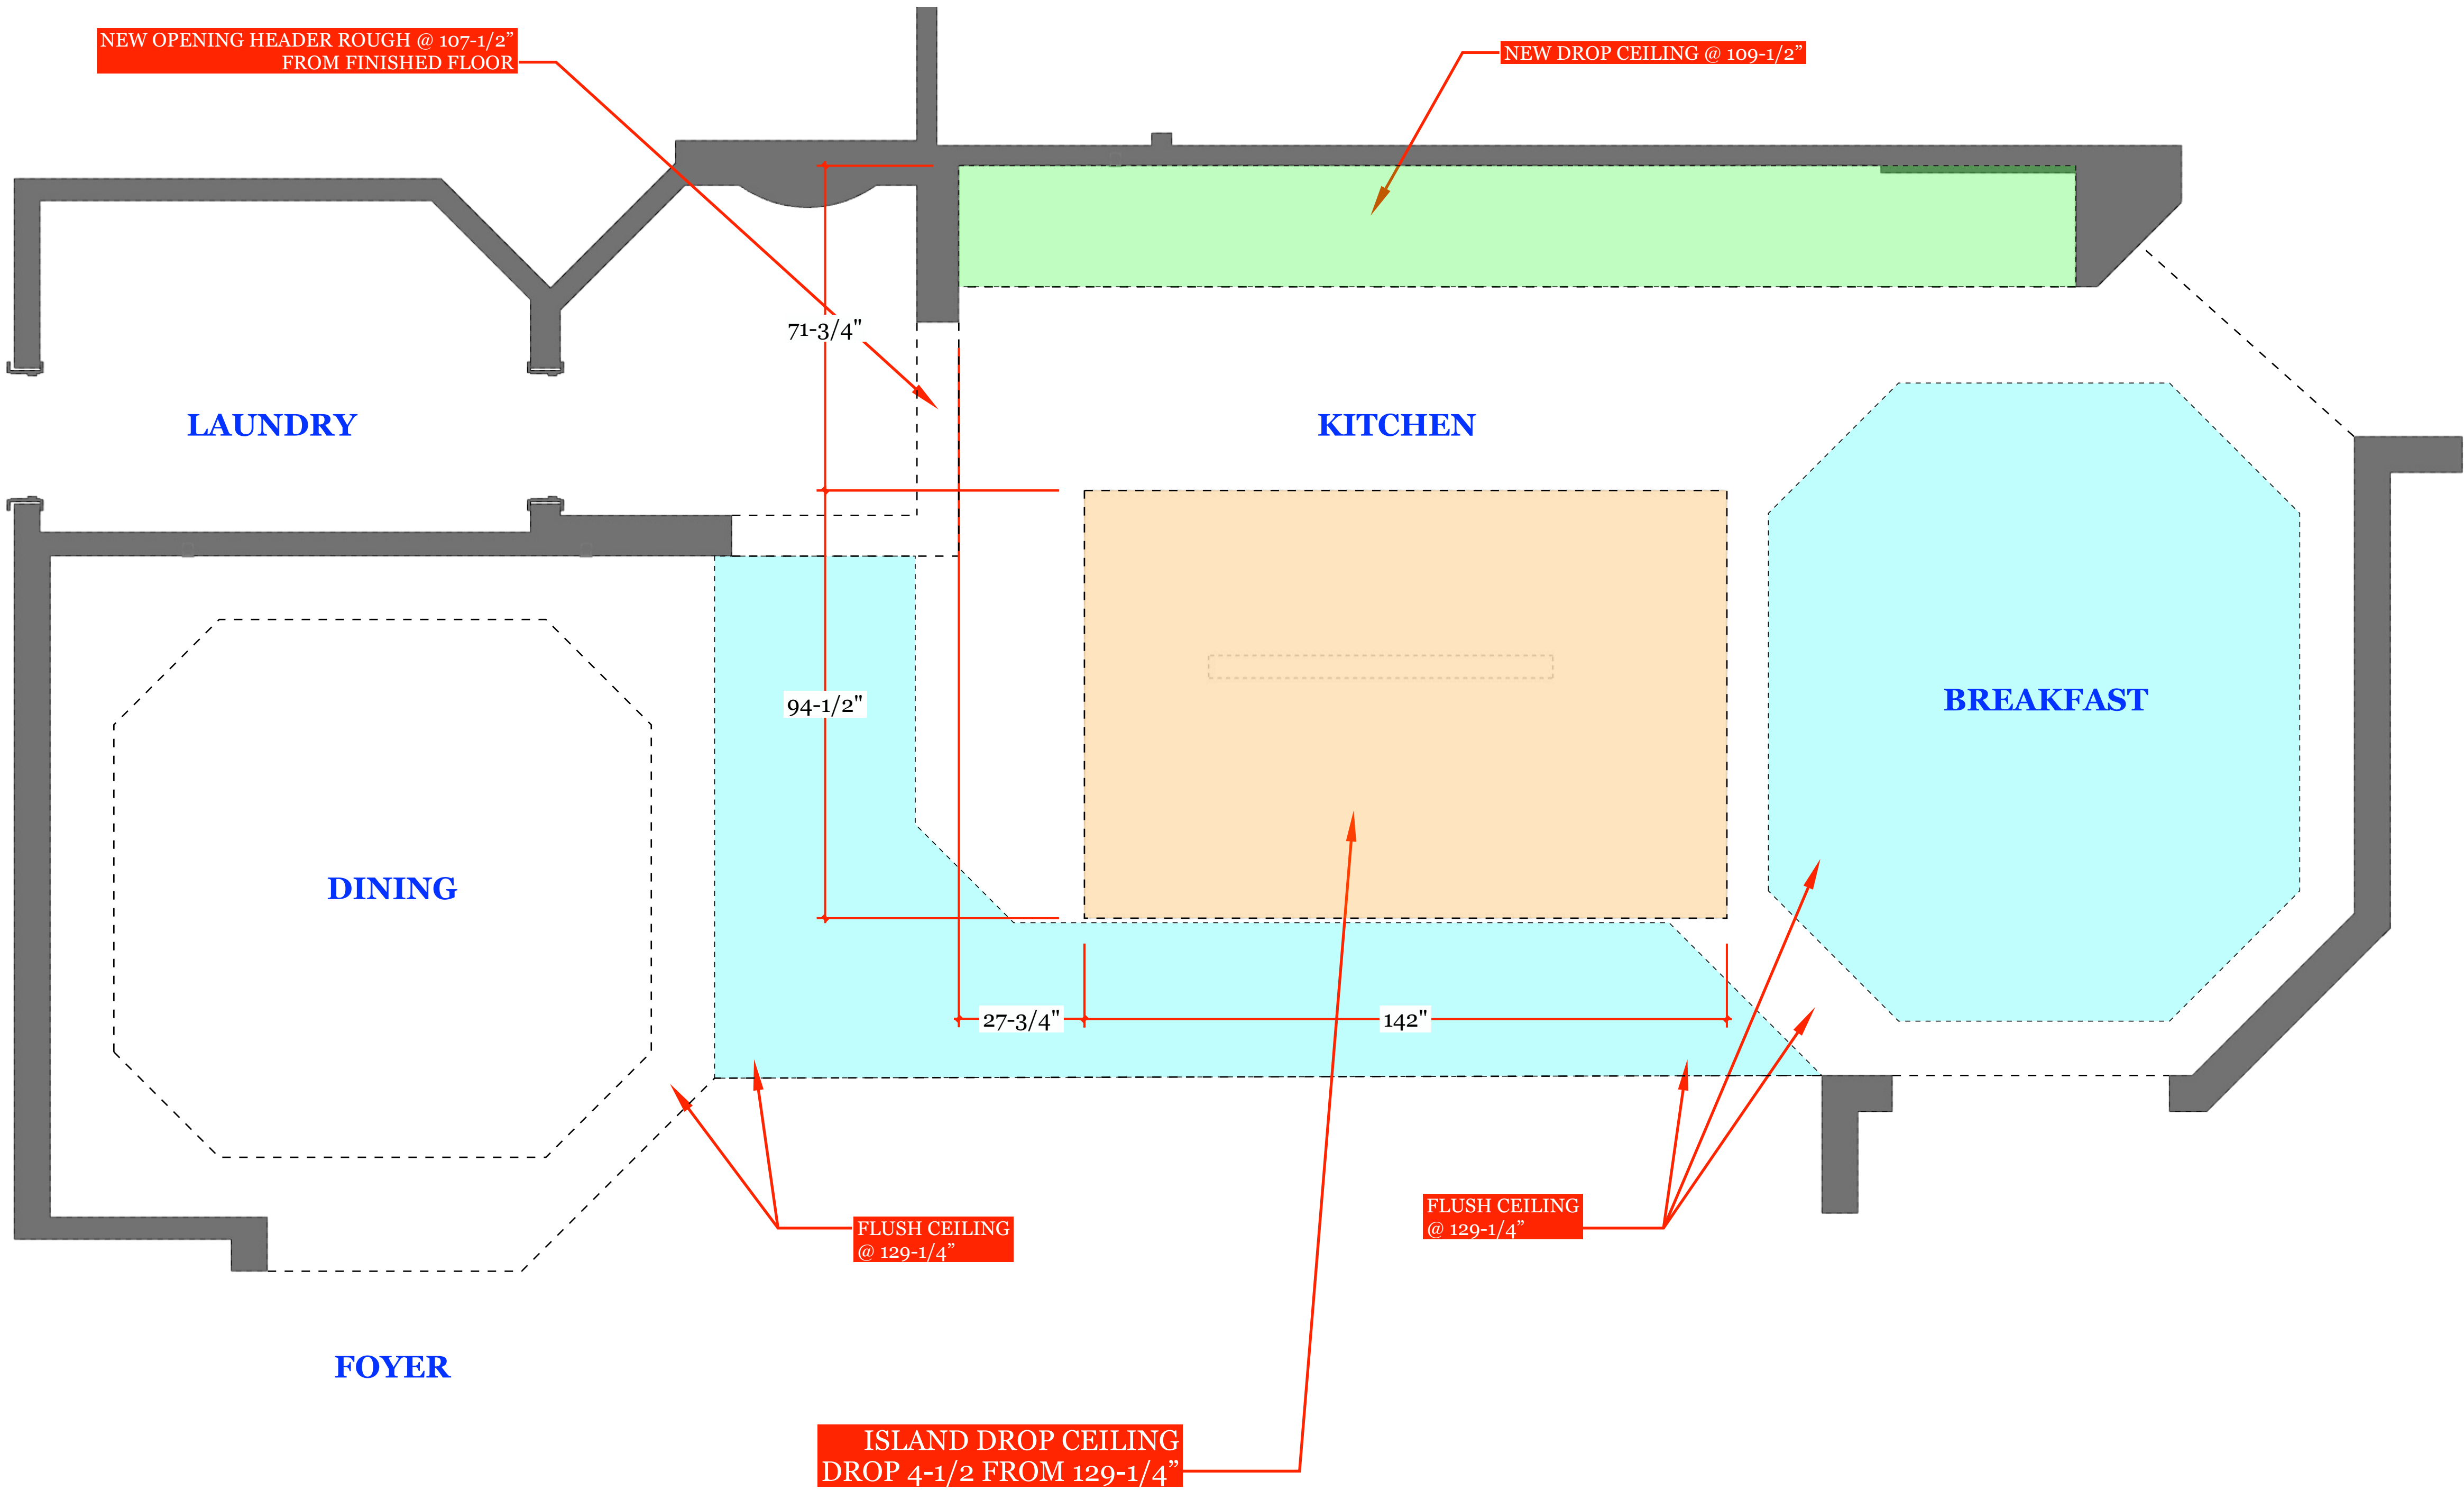

TRULY
HANDY

2828o Old 41 Rd, Unit M7
Bonita Springs, FL, 34135
Tel: 239-221-9151

LEFKOWSKI
RESIDENCE

CLIENT
Liza Lefkowski
lizalefkowski@gmail.com
1931 Springberry Cir
Naples, FL 34109

DESIGNER
Eduardo Beluco
eduardo@trulyhandyllc.com

PROJECT
FLOOR PLAN

NOTES:

DATE: 07/06/26

APPROVAL SIGNATURE:


APPROVAL STATUS:

APPROVED

SCHEDULING DISCLAIMER:
All preliminary schedules are created based on approved drawings. Schedules will be automatically adjusted to reflect the final approval date.
We will notify everyone of the updated timeline as soon as available. Any delays in the approval of drawings and finishes will potentially delay the project delivery / install date.

Truly Handy LLC makes no representation or warranties, express or implied, with respect to the reuse of the data provided herewith, regardless of its format or the means of its transmission. There is no guarantee or representation to the user as to the accuracy, currency, suitability or reliability of this data for any purpose. The user accepts the data "as is", and assumes all risks associated with its use. By acceptance of this data, the user agrees not to transmit this data or provide access or any part of it to another party unless the user shall include with the data a copy of this disclaimer. Truly Handy LLC assumes no responsibility for actual or consequential damage incurred as a result of any user's reliance on this data. Final engineering subject to change without notice.


PAGE:

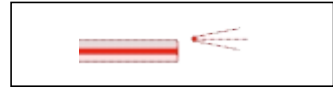

LED TAPE LIGHT (HORIZONTAL / VERTICAL)





RECEPTACLE / POWER SUPPLY

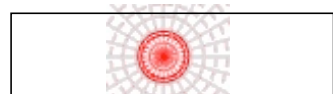

PENDANT



NEW CAN LIGHT

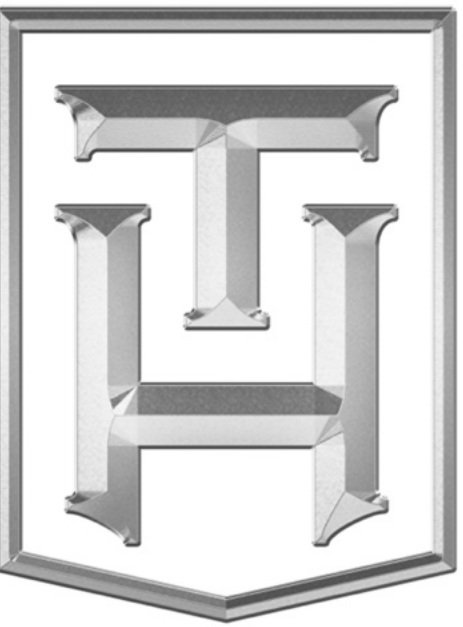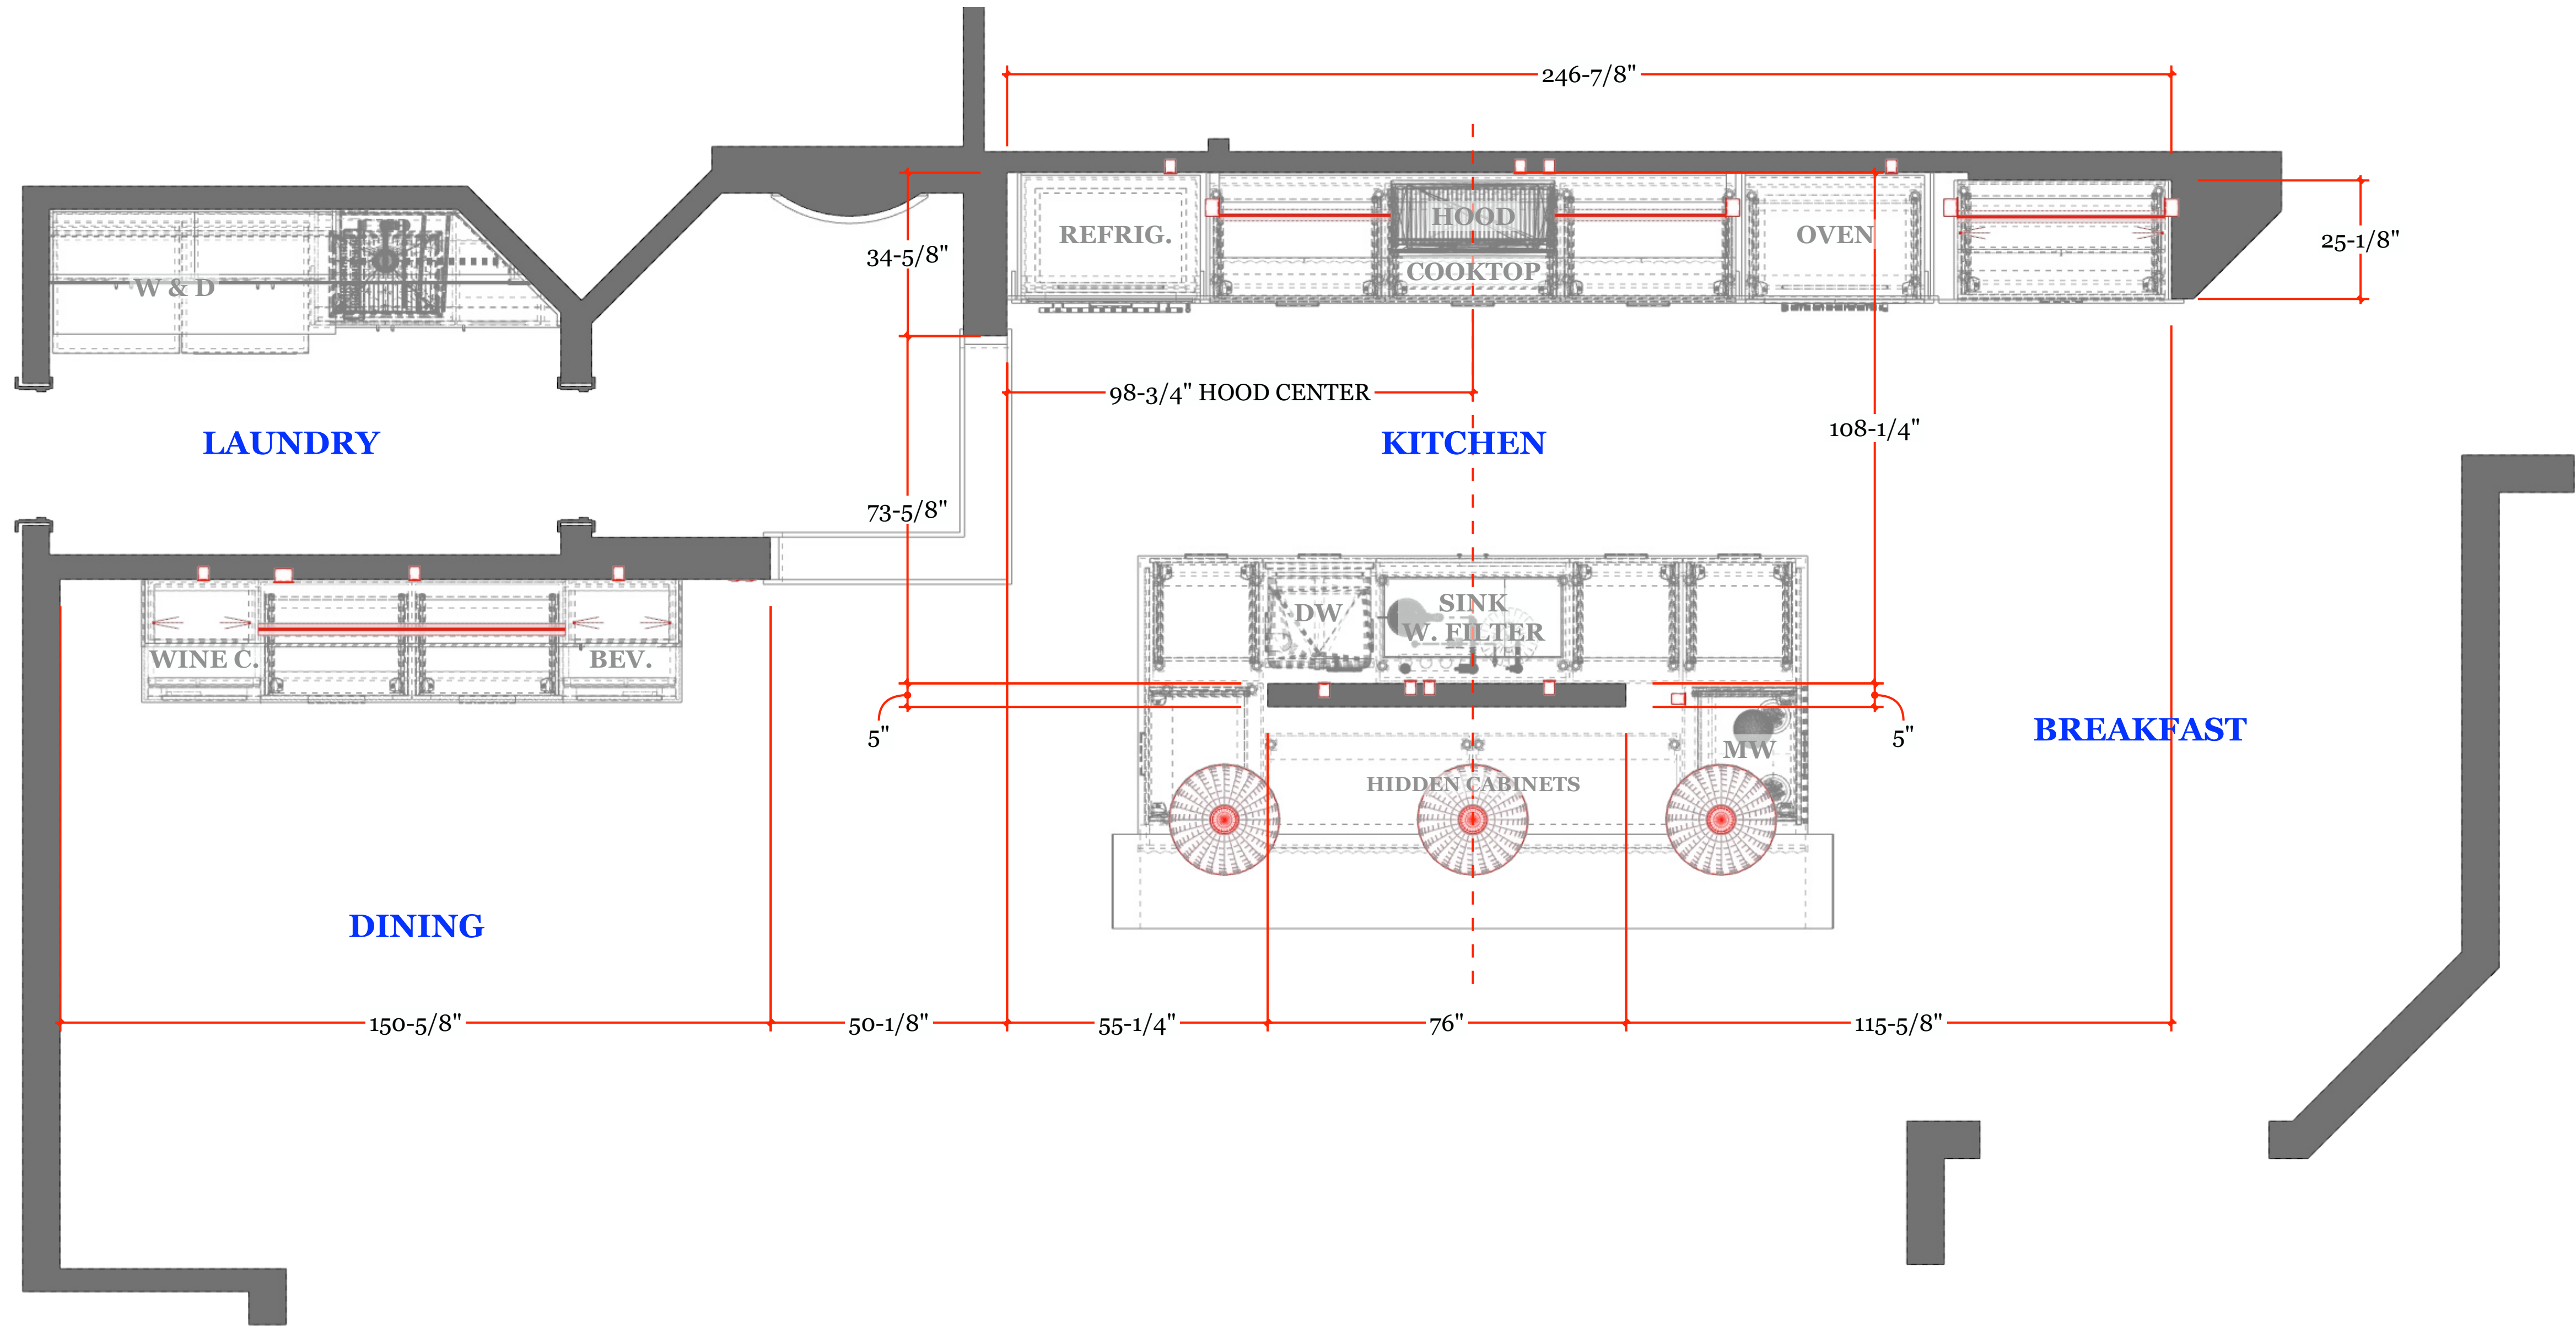

TRULY
HANDY

2828o Old 41 Rd, Unit M7
Bonita Springs, FL, 34135
Tel: 239-221-9151

LEFKOWSKI RESIDENCE

CLIENT

Liza Lefkowski
lizalefkowski@gmail.com
1931 Springberry Cir
Naples, FL 34109

DESIGNER

Eduardo Beluco
eduardo@trulyhandyllc.com

PROJECT

FLOOR PLAN

NOTES:

DATE: 07/06/26

APPROVAL SIGNATURE:

APPROVAL STATUS:

APPROVED

SCHEDULING DISCLAIMER:
All preliminary schedules are created based on approved drawings. Schedules will be automatically adjusted to reflect the final approval date.
We will notify everyone of the updated timeline as soon as available. Any delays in the approval of drawings and finishes will potentially delay the project delivery / install date.

Truly Handy LLC makes no representation or warranties, express or implied, with respect to the reuse of the data provided herewith, regardless of its format or the means of its transmission. There is no guarantee or representation to the user as to the accuracy, currency, suitability or reliability of this data for any purpose. The user accepts the data "as is", and assumes all risks associated with its use. By acceptance of this data, the user agrees not to transmit this data or provide access or any part of it to another party unless the user shall include with the data a copy of this disclaimer. Truly Handy LLC assumes no responsibility for actual or consequential damage incurred as a result of any user's reliance on this data. Final engineering subject to change without notice.

PAGE:


4

PV

1

PLAN VIEW - NEW LAYOUT

SCALE: 1:22


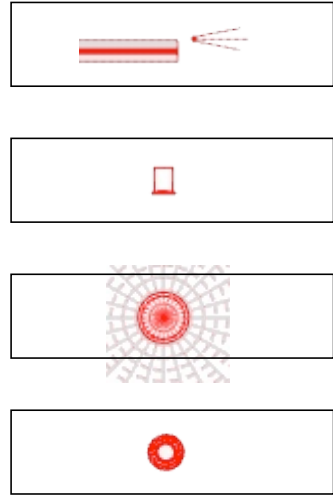


LED TAPE LIGHT (HORIZONTAL / VERTICAL)

RECEPTACLE / POWER SUPPLY

PENDANT

NEW CAN LIGHT

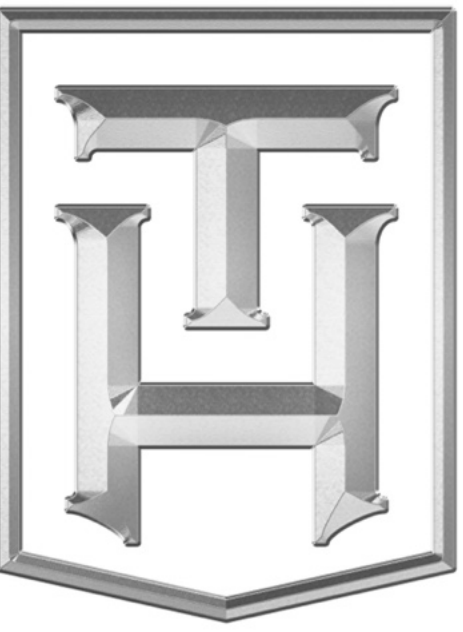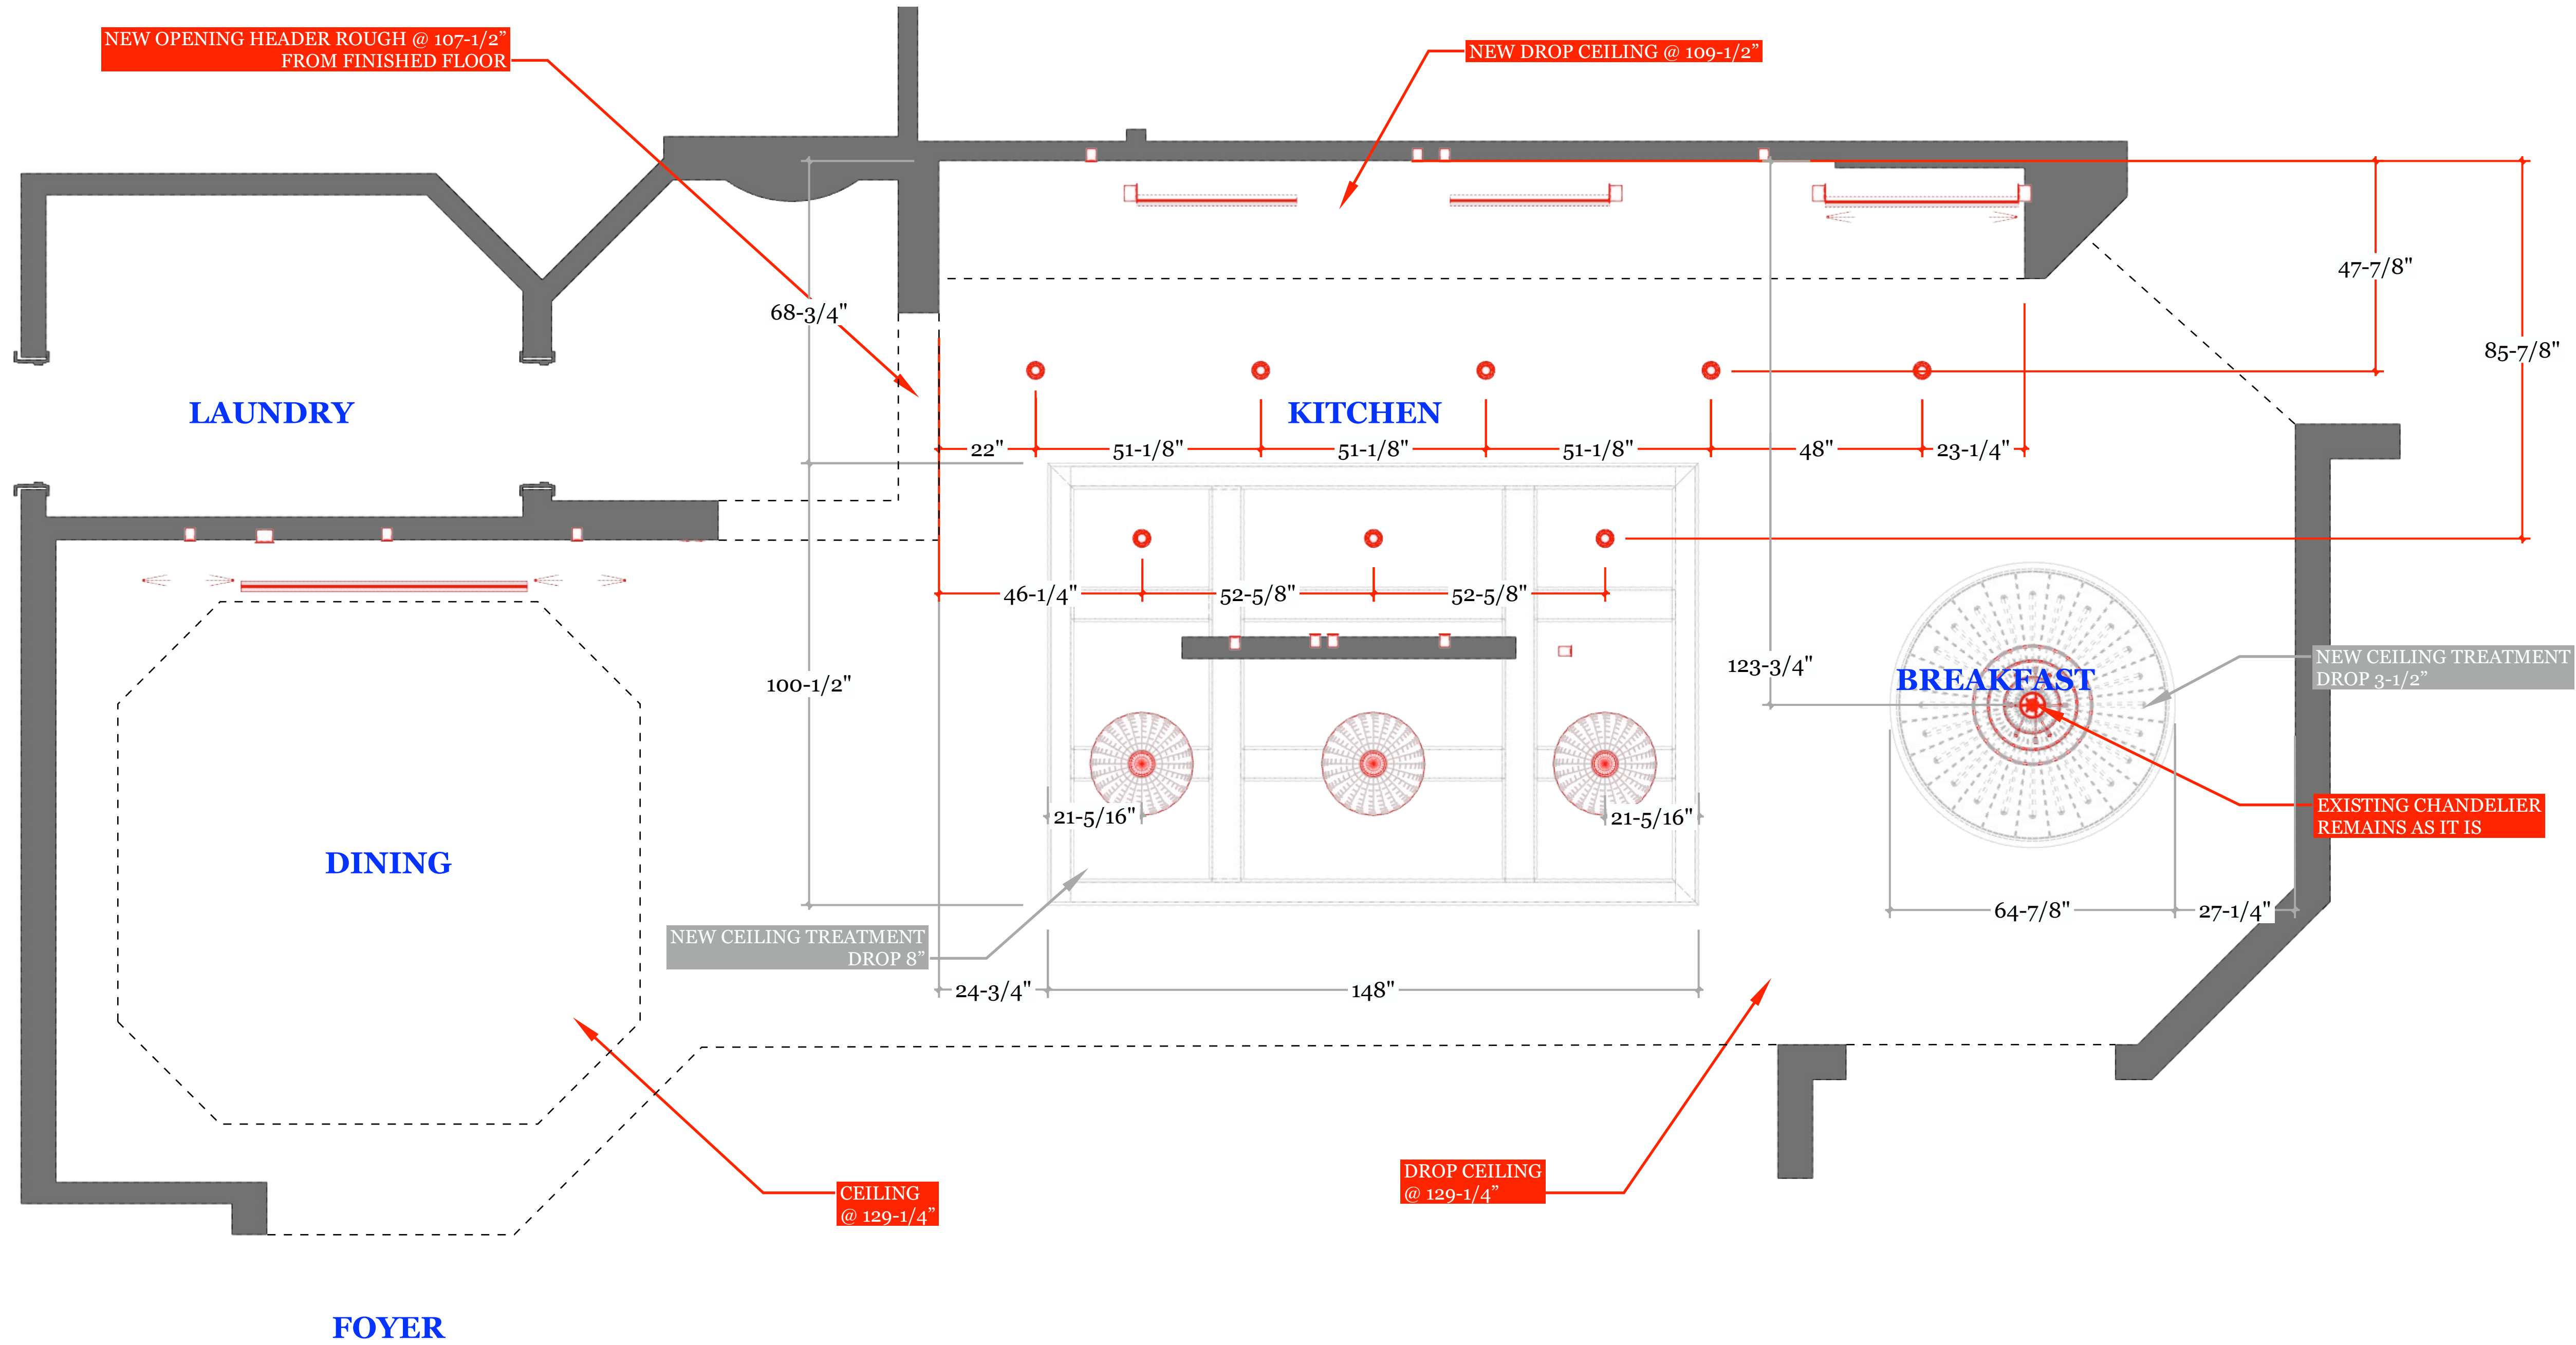

TRULY
HANDY

2828o Old 41 Rd, Unit M7
Bonita Springs, FL, 34135
Tel: 239-221-9151

LEFKOWSKI RESIDENCE

CLIENT

Liza Lefkowski
lizalefkowski@gmail.com
1931 Springberry Cir
Naples, FL 34109

DESIGNER

Eduardo Beluco
eduardo@trulyhandyllc.com

PROJECT

FLOOR PLAN

NOTES:

DATE: 07/06/26

APPROVAL SIGNATURE:

APPROVAL STATUS:

APPROVED

SCHEDULING DISCLAIMER:
All preliminary schedules are created based on approved drawings. Schedules will be automatically adjusted to reflect the final approval date.
We will notify everyone of the updated timeline as soon as available. Any delays in the approval of drawings and finishes will potentially delay the project delivery / install date.

Truly Handy LLC makes no representation or warranties, express or implied, with respect to the reuse of the data provided herewith, regardless of its format or the means of its transmission. There is no guarantee or representation to the user as to the accuracy, currency, suitability or reliability of this data for any purpose. The user accepts the data "as is", and assumes all risks associated with its use. By acceptance of this data, the user agrees not to transmit this data or provide access or any part of it to another party unless the user shall include with the data a copy of this disclaimer. Truly Handy LLC assumes no responsibility for actual or consequential damage incurred as a result of any user's reliance on this data. Final engineering subject to change without notice.

PAGE:

5

PV
1

PLAN VIEW - EXISTING WALLS VS. NEW LAYOUT


SCALE: 1:22



LED TAPE LIGHT (HORIZONTAL / VERTICAL)



RECEPTACLE / POWER SUPPLY

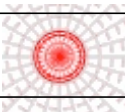


PENDANT



NEW CAN LIGHT



ISLAND NEW DROP CEILING 4-1/2 FROM 129-1/4"

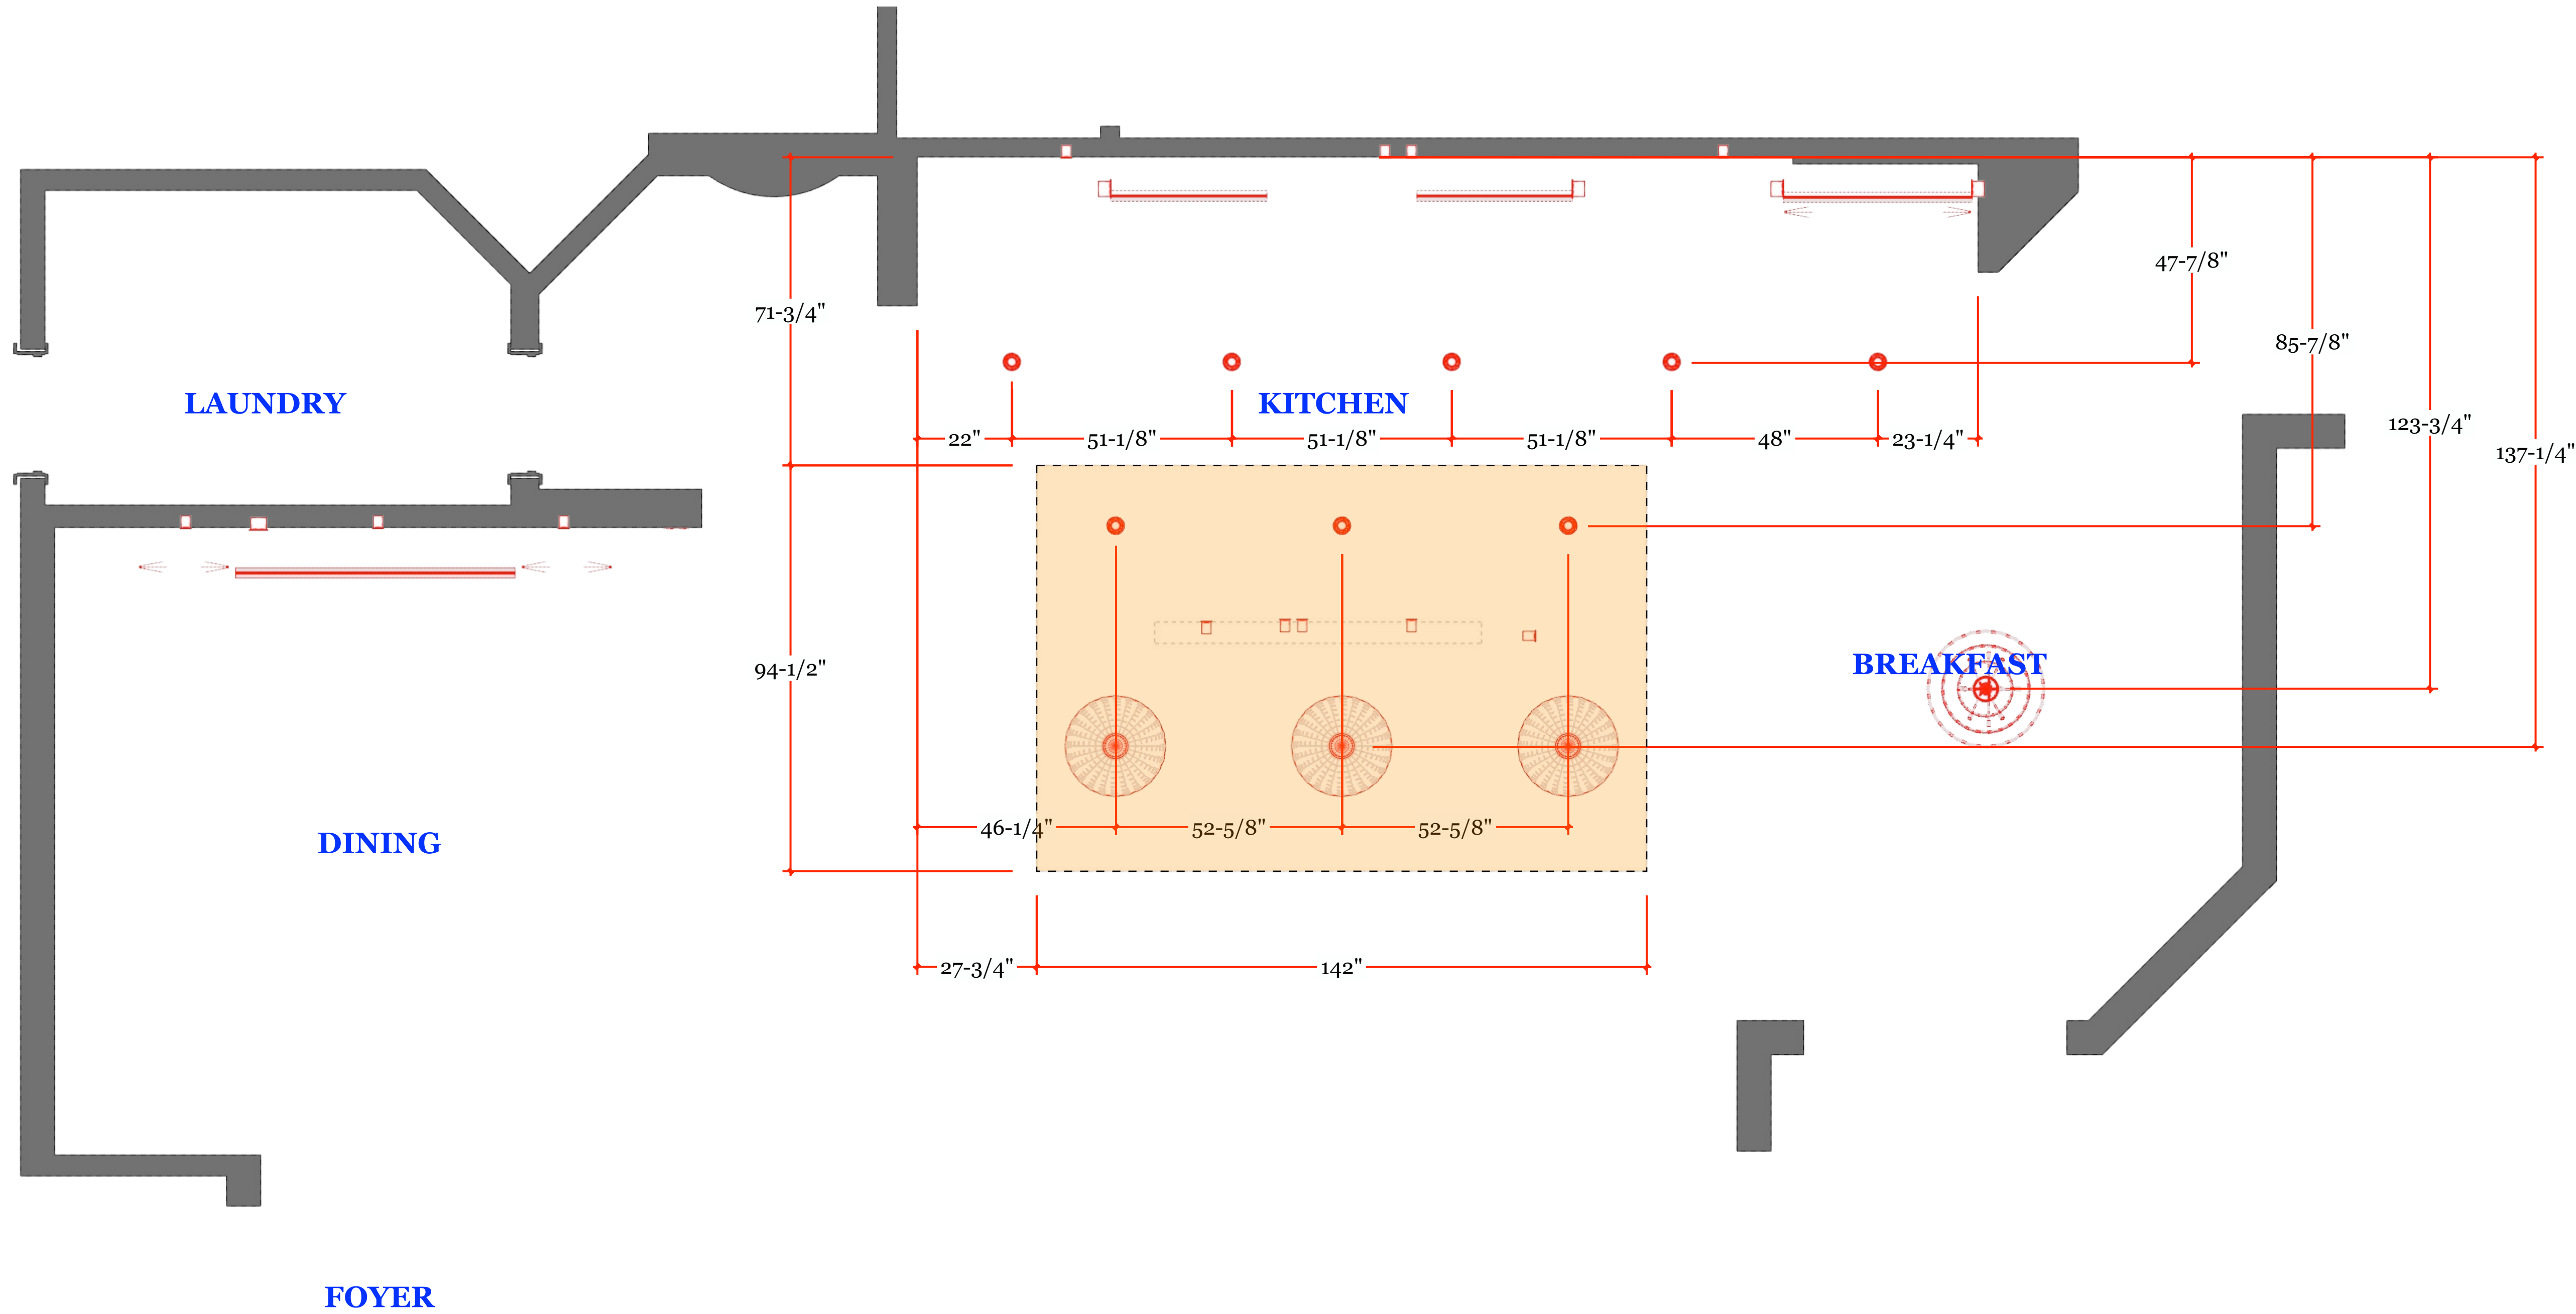

TRULY
HANDY

2828o Old 41 Rd, Unit M7
Bonita Springs, FL, 34135
Tel: 239-221-9151

LEFKOWSKI RESIDENCE

CLIENT
Liza Lefkowski
lizalefkowski@gmail.com
1931 Springberry Cir
Naples, FL 34109

DESIGNER
Eduardo Beluco
eduardo@trulyhandyllc.com

PROJECT FLOOR PLAN

NOTES:

DATE: 07/06/26

APPROVAL SIGNATURE:

APPROVAL STATUS:

APPROVED

SCHEDULING DISCLAIMER:
All preliminary schedules are created based on approved drawings. Schedules will be automatically adjusted to reflect the final approval date.
We will notify everyone of the updated timeline as soon as available. Any delays in the approval of drawings and finishes will potentially delay the project delivery / install date.



Truly Handy LLC makes no representation or warranties, express or implied, with respect to the reuse of the data provided herewith, regardless of its format or the means of its transmission. There is no guarantee or representation to the user as to the accuracy, currency, suitability or reliability of this data for any purpose. The user accepts the data "as is", and assumes all risks associated with its use. By acceptance of this data, the user agrees not to transmit this data or provide access or any part of it to another party unless the user shall include with the data a copy of this disclaimer. Truly Handy LLC assumes no responsibility for actual or consequential damage incurred as a result of any user's reliance on this data. Final engineering subject to change without notice.


PAGE:

6



ELV
A ISOMETRIC VIEW - DRY BAR
SCALE: NO SCALE

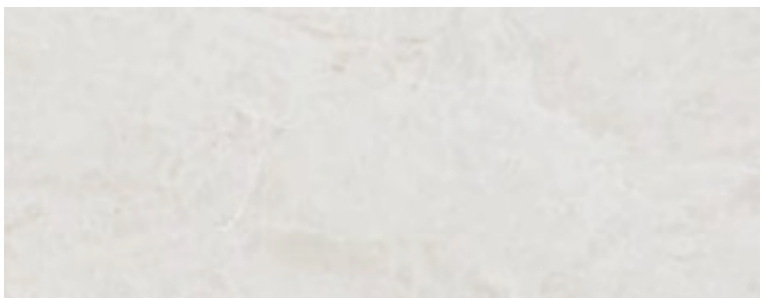  SHELVES + DISPLAY CABINETS: RIFT WHITE OAK (TO MATCH APPROVED SAMPLE) COLOR REFERENCE LINK	 PAINT GRADE COLOR: PEWTER GREEN - SW6208 FINISH - LOW SHEEN PAINT LINK	 HALLWAY NICHE BACKSPLASH: LUMAR WAVES TRAVERTINO BIANCO FINISH - MATTE PORCELAIN (24X48) TILE LINK	 COPUNTERTOP + BACKSPLASH: POMPEII CHIARO DELICATO 2CM (2-1/2" MITERED) FINISH - VELVET CHIARO DELICATO LINK
 JAMB AND CASING: ALABASTER - SW7008 FINISH - LOW SHEEN PAINT LINK	 DRAWERS FINGER PULL: EMTEK EDGE 12" FINISH - SATIN BRASS HARDWARE LINK	 DOOR HANDLE: EMTEK WESTRIDGE 8" FINISH - SATIN BRASS HARDWARE LINK	

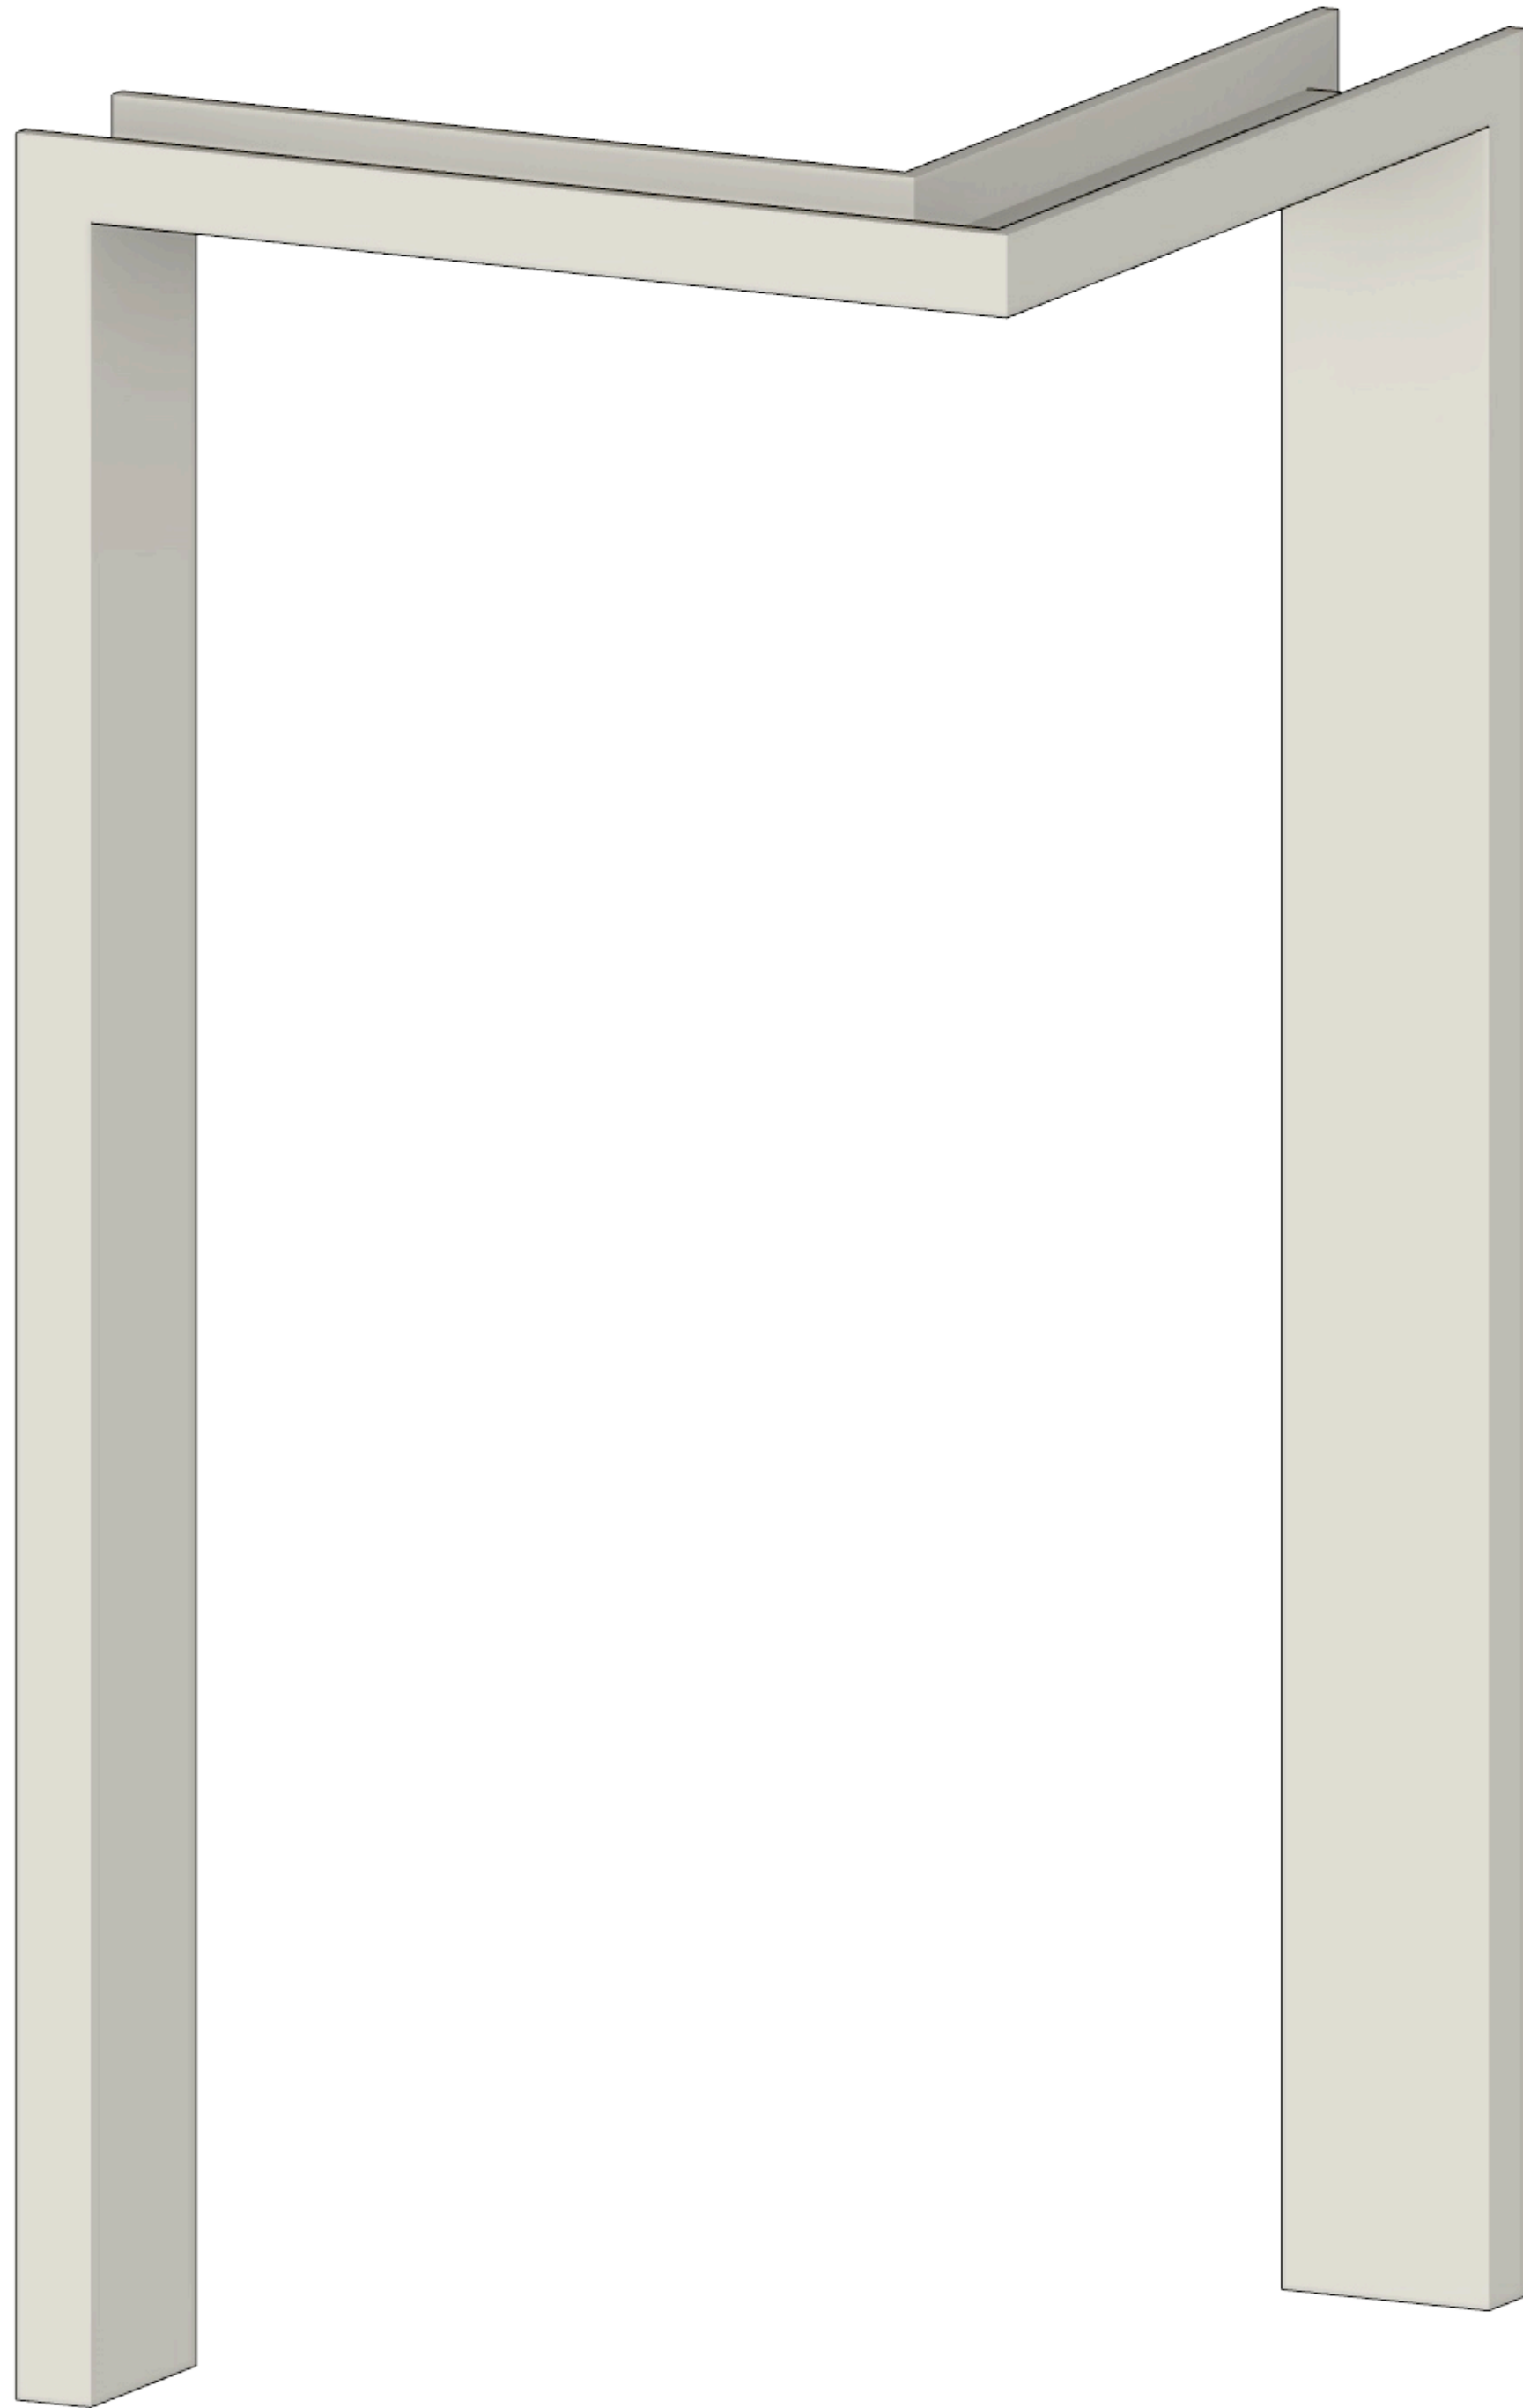

ISO
A ISOMETRIC VIEW - HALLWAY OPENING JAMB + CASING
SCALE: NO SCALE



ISO
A1 ISOMETRIC VIEW - NICHE
SCALE: NO SCALE



TRULY
HANDY

2828o Old 41 Rd, Unit M7
Bonita Springs, FL, 34135
Tel: 239-221-9151

LEFKOWSKI RESIDENCE

CLIENT
Liza Lefkowski
lizalefkowski@gmail.com
1931 Springberry Cir
Naples, FL 34109

DESIGNER
Eduardo Beluco
eduardo@trulyhandyllc.com

PROJECT
DRY BAR

NOTES:

DATE: 07/06/26



APPROVAL SIGNATURE:

APPROVAL STATUS:
APPROVED

SCHEDULING DISCLAIMER:
All preliminary schedules are created based on approved drawings. Schedules will be automatically adjusted to reflect the final approval date.
We will notify everyone of the updated timeline as soon as available. Any delays in the approval of drawings and finishes will potentially delay the project delivery / install date.

Truly Handy LLC makes no representation or warranties, express or implied, with respect to the reuse of the data provided herewith, regardless of its format or the means of its transmission. There is no guarantee or representation to the user as to the accuracy, currency, suitability or reliability of this data for any purpose. The user accepts the data "as is", and assumes all risks associated with its use. By acceptance of this data, the user agrees not to transmit this data or provide access or any part of it to another party unless the user shall include with the data a copy of this disclaimer. Truly Handy LLC assumes no responsibility for actual or consequential damage incurred as a result of any user's reliance on this data. Final engineering subject to change without notice.

PAGE:

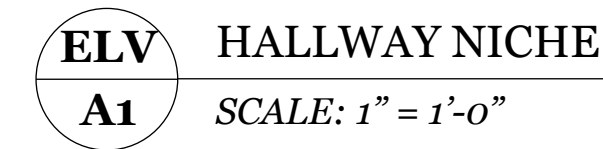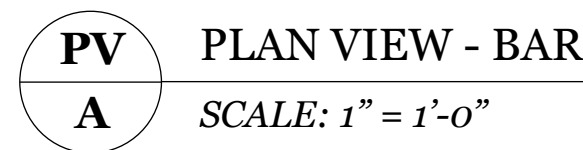

CLIENT
Liza Lefkowski
lizalefkowski@gmail.com
1931 Springberry Cir
Naples, FL 34109

DESIGNER
Eduardo Beluco
eduardo@trulyhandyllc.com

PROJECT
DRY BAR

NOTES:

DATE: 07/06/26

APPROVAL SIGNATURE:

APPROVAL STATUS:




APPROVED


SCHEDULING DISCLAIMER:
All preliminary schedules are created based on approved drawings. Schedules will be automatically adjusted to reflect the final approval date.
We will notify everyone of the updated timeline as soon as available. Any delays in the approval of drawings and finishes will potentially delay the project delivery / install date.

Truly Handy LLC makes no representation or warranty, express or implied, with respect to the reason of the data provided herewith, regardless of its format or the means of its transmission. There is no guarantee or representation to the user as to the accuracy, currency, suitability or reliability of this data for any purpose. The user accepts the data "as is", and assumes all risks associated with its use. By acceptance of this data, the user agrees not to transmit this data or provide access or any part thereof to any other person or entity. It shall include with the data a copy of this disclaimer. Truly Handy LLC assumes no responsibility for actual or consequential damage incurred as a result of any user's reliance on this data. Final engineering subject to change without notice.

PAGE:

8

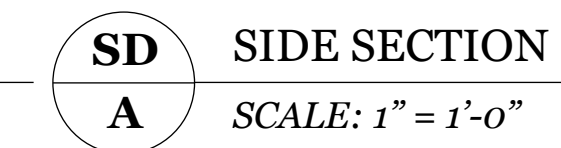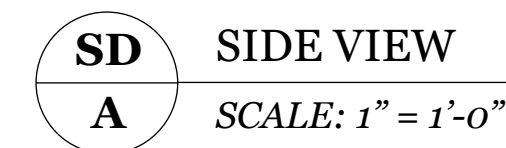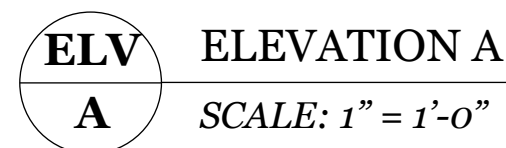

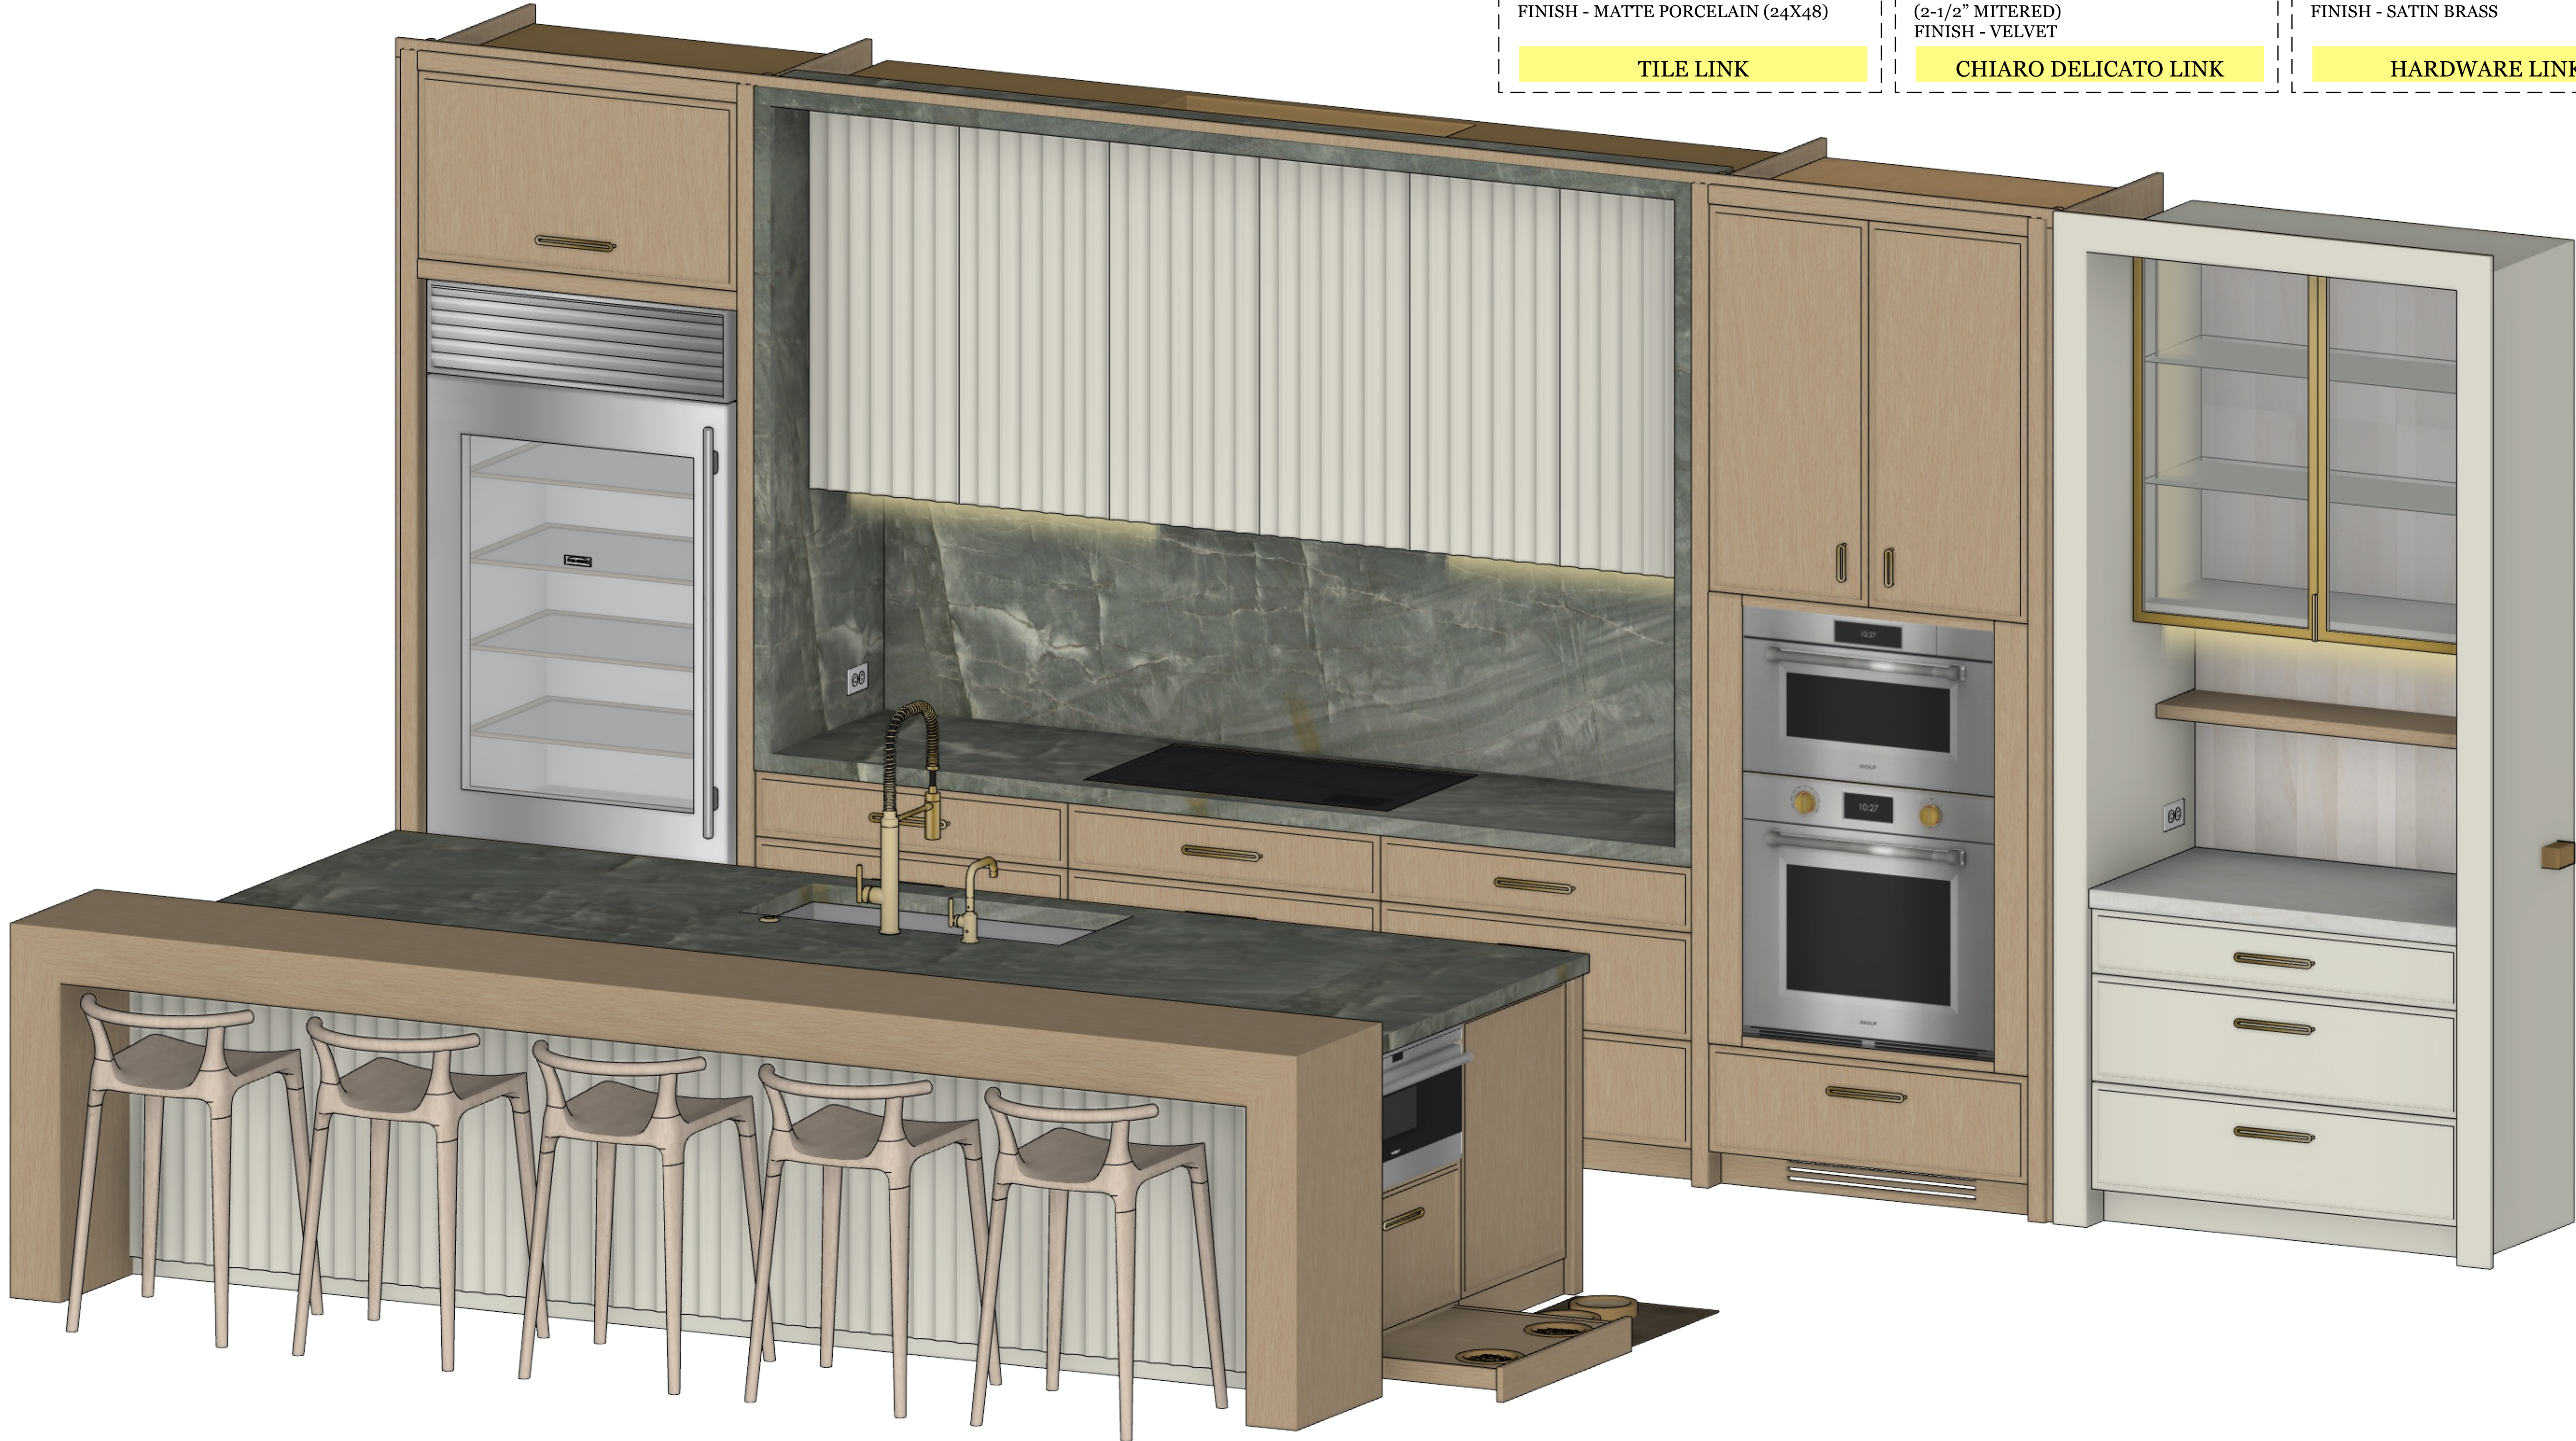

STOOLS LINK	UPPER + BREAKFAST CABS + ISLAND PANELS: ALABASTER - SW7008 FINISH - LOW SHEEN	CABINETS (SLIM SHAKER DOORS): RIFT WHITE OAK (TO MATCH APPROVED SAMPLE)	COPUNTERTOP + BACKSPLASH: EMERALD QUARTZ 2CM (2" MITERED) FINISH - POLISHED
FAUCET LINK	PAINT LINK	COLOR REFERENCE LINK	EMERALD QUARTZ LINK
FILTER FAUCET LINK	BREAKFAST BACKSPLASH: LUMAR WAVES TRAVERTINO BIANCO FINISH - MATTE PORCELAIN (24X48)	BREAKFAST COPUNTERTOP: POMPEII CHIARO DELICATO 2CM (2-1/2" MITERED) FINISH - VELVET	DOOR HANDLE: KOY SOLID BRASS CABINET PULL FINISH - SATIN BRASS
DISPOSAL SWITCH LINK	TILE LINK	CHIARO DELICATO LINK	HARDWARE LINK
BRASS GLASS DOORS LINK			



TRULY
HANDY

2828o Old 41 Rd, Unit M7
Bonita Springs, FL, 34135
Tel: 239-221-9151

LEFKOWSKI
RESIDENCE

CLIENT
Liza Lefkowski
lizalefkowski@gmail.com
1931 Springberry Cir
Naples, FL 34109

DESIGNER
Eduardo Beluco
eduardo@trulyhandyllc.com

PROJECT
KITCHEN

NOTES:

DATE: 07/06/26

APPROVAL SIGNATURE:

APPROVAL STATUS:
APPROVED

SCHEDULING DISCLAIMER:
All preliminary schedules are created based on approved drawings. Schedules will be automatically adjusted to reflect the final approval date.
We will notify everyone of the updated timeline as soon as available. Any delays in the approval of drawings and finishes will potentially delay the project delivery / install date.

Truly Handy LLC makes no representation or warranties, express or implied, with respect to the reuse of the data provided herewith, regardless of its format or the means of its transmission. There is no guarantee or representation to the user as to the accuracy, currency, suitability or reliability of this data for any purpose. The user accepts the data "as is", and assumes all risks associated with its use. By acceptance of this data, the user agrees not to transmit this data or provide access or any part of it to another party unless the user shall include with the data a copy of this disclaimer. Truly Handy LLC assumes no responsibility for actual or consequential damage incurred as a result of any user's reliance on this data. Final engineering subject to change without notice.

PAGE:



TRULY
HANDY

2828o Old 41 Rd, Unit M7
Bonita Springs, FL, 34135
Tel: 239-221-9151

LEFKOWSKI
RESIDENCE

CLIENT
Liza Lefkowski
lizalefkowski@gmail.com
1931 Springberry Cir
Naples, FL 34109

DESIGNER
Eduardo Beluco
eduardo@trulyhandyllc.com

PROJECT
KITCHEN

NOTES:

DATE: 07/06/26

APPROVAL SIGNATURE:


APPROVAL STATUS:
APPROVED

SCHEDULING DISCLAIMER:
All preliminary schedules are created based on approved drawings. Schedules will be automatically adjusted to reflect the final approval date.
We will notify everyone of the updated timeline as soon as available. Any delays in the approval of drawings and finishes will potentially delay the project delivery / install date.

Truly Handy LLC makes no representation or warranties, express or implied, with respect to the reuse of the data provided herewith, regardless of its format or the means of its transmission. There is no guarantee or representation to the user as to the accuracy, currency, suitability or reliability of this data for any purpose. The user accepts the data "as is", and assumes all risks associated with its use. By acceptance of this data, the user agrees not to transmit this data or provide access or any part of it to another party unless the user shall include with the data a copy of this disclaimer. Truly Handy LLC assumes no responsibility for actual or consequential damage incurred as a result of any user's reliance on this data. Final engineering subject to change without notice.

PAGE:

10

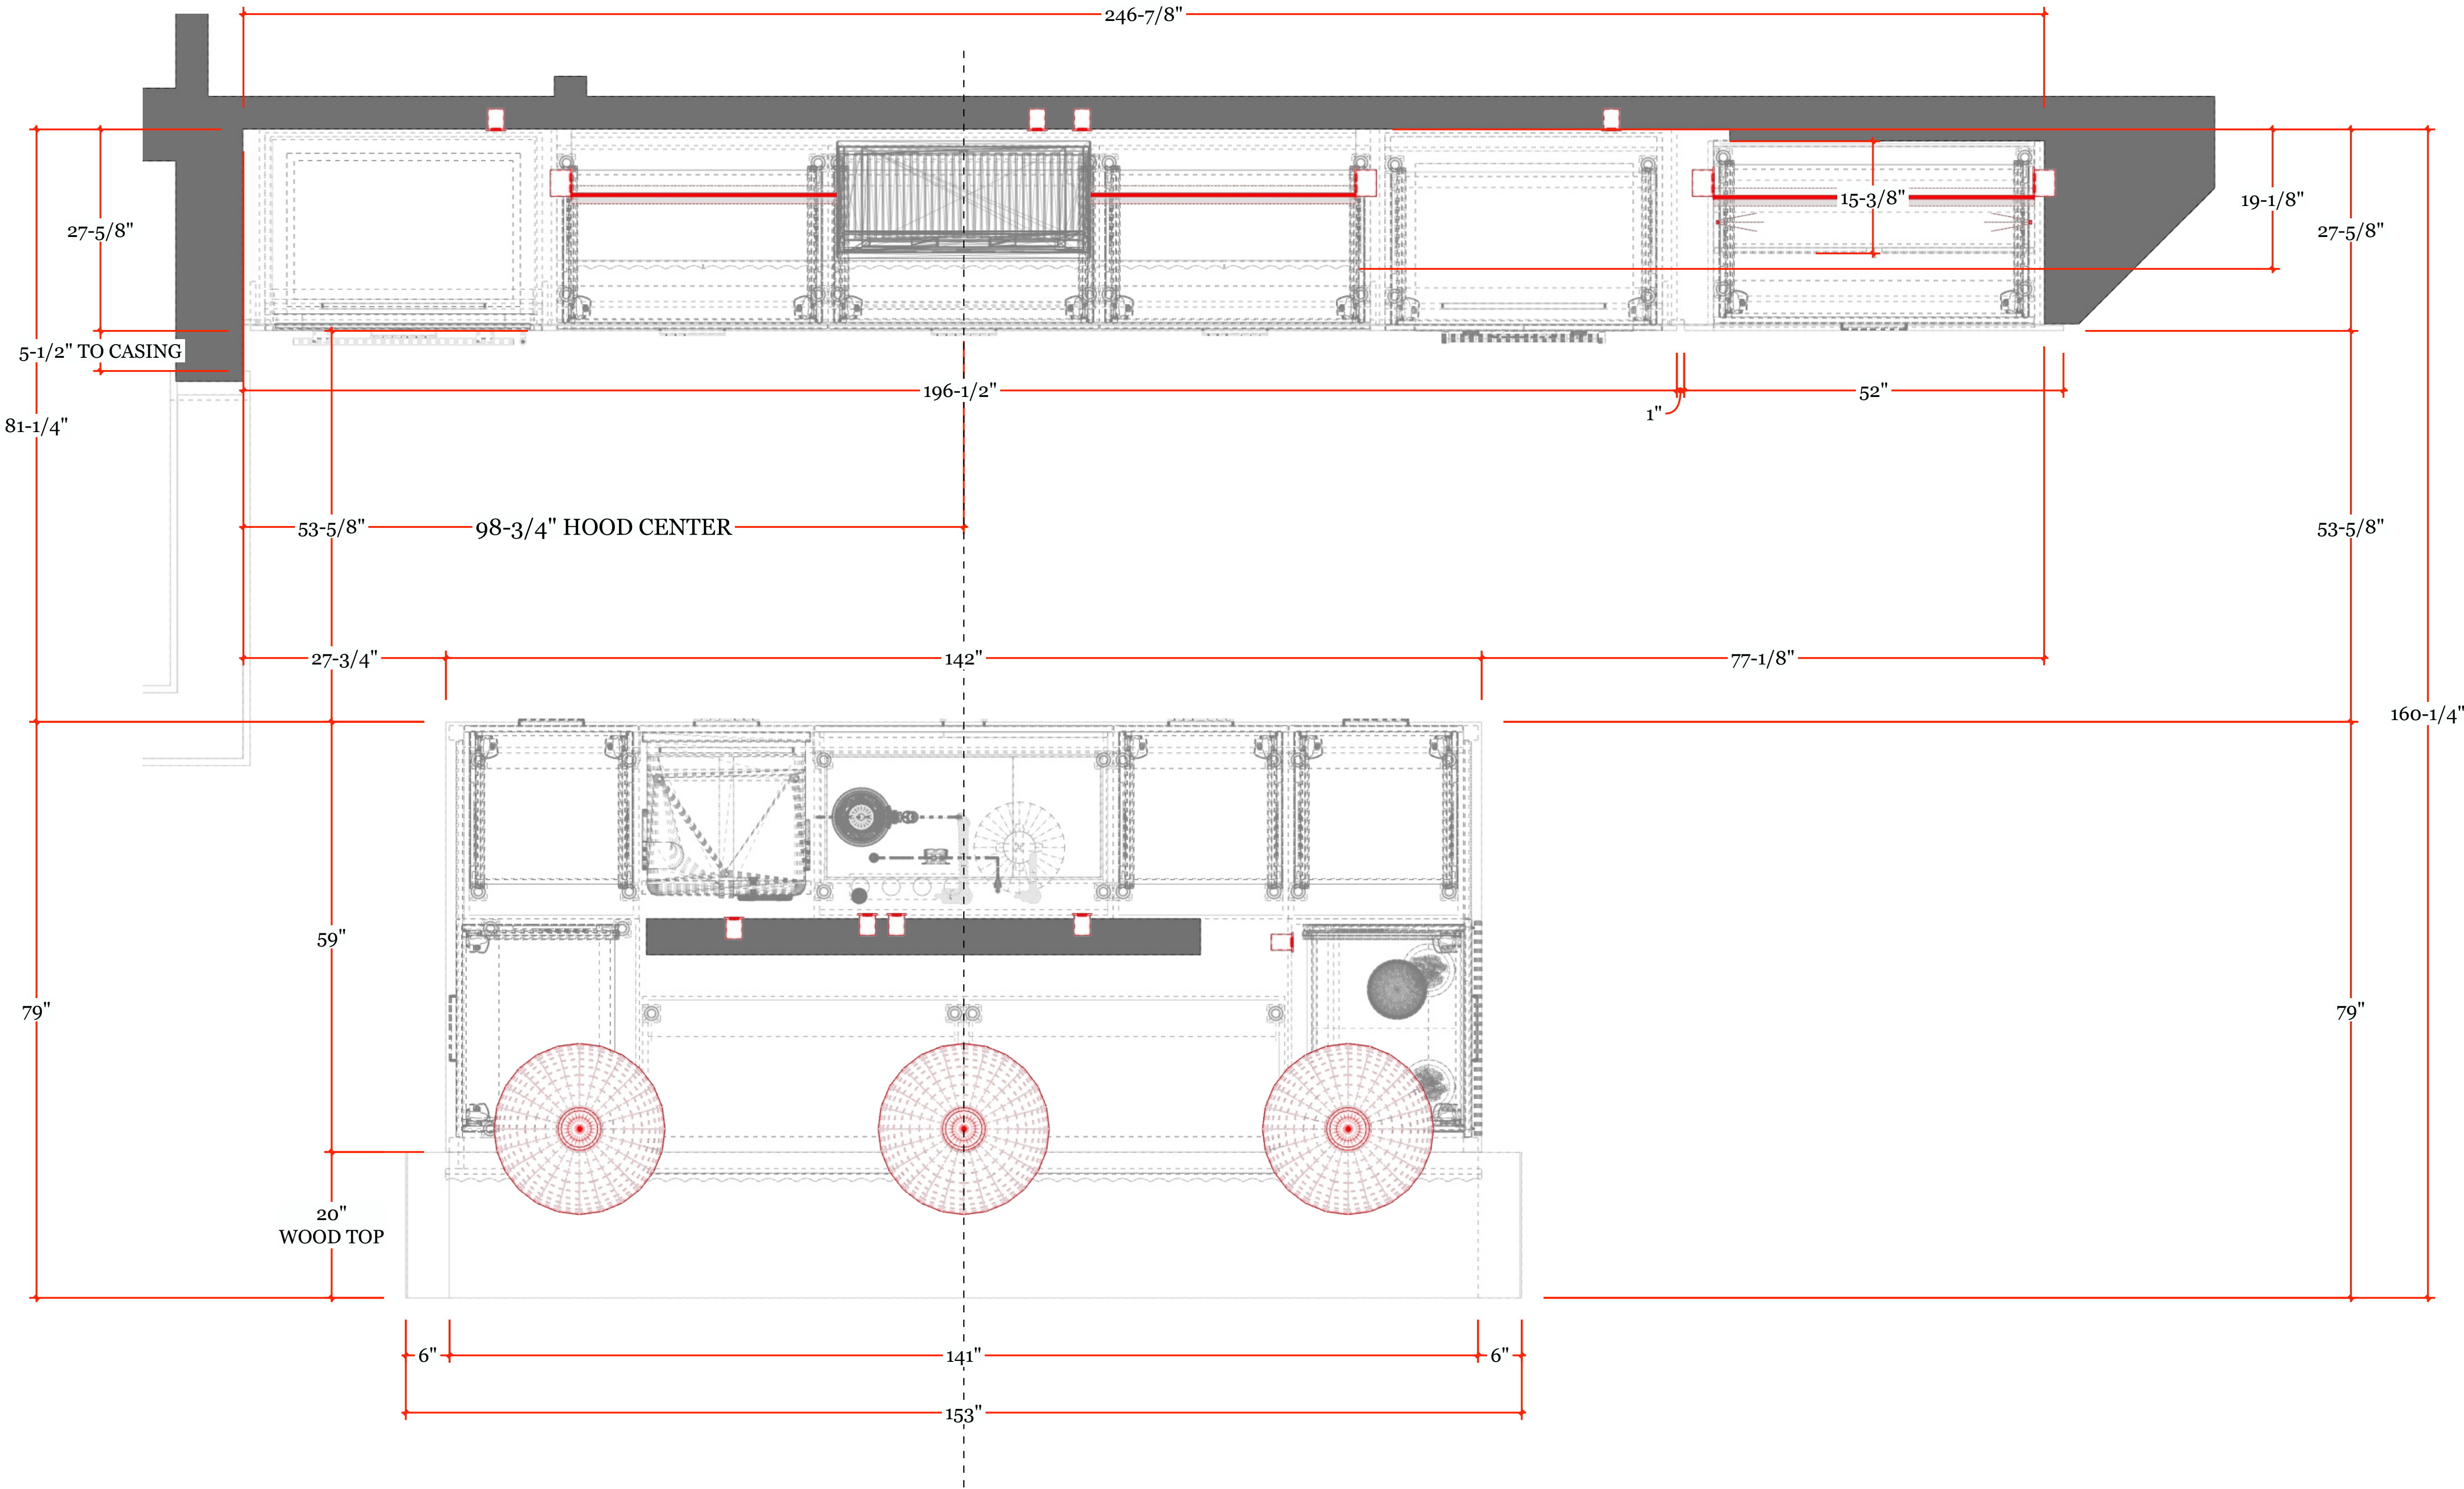

PV PLAN VIEW - KITCHEN
A SCALE: 1" = 1'-0"



LEFKOWSKI RESIDENCE

DESIGNER
Eduardo Beluco
eduardo@trulyhandyllc.com

NOTES:

APPROVAL SIGNATURE:


APPROVAL STATUS:

APPROVED


Truly Handy LLC makes no representation or warranties, express or implied, with respect to the results of the data provided herewith, regardless of its format or the means of its transmission. There is no guarantee or representation to the user as to the accuracy, currency, suitability or reliability of this data for any purpose. The user accepts the data "as is", and assumes all risks associated with its use. By acceptance of this data, the user agrees not to transmit this data or provide access or any part of it to another party or parties. This disclaimer includes with the data a copy of this disclaimer. Truly Handy LLC assumes no responsibility for actual or consequential damage incurred as a result of any user's reliance on this data. Final engineering subject to change without notice.

PAGE:


11

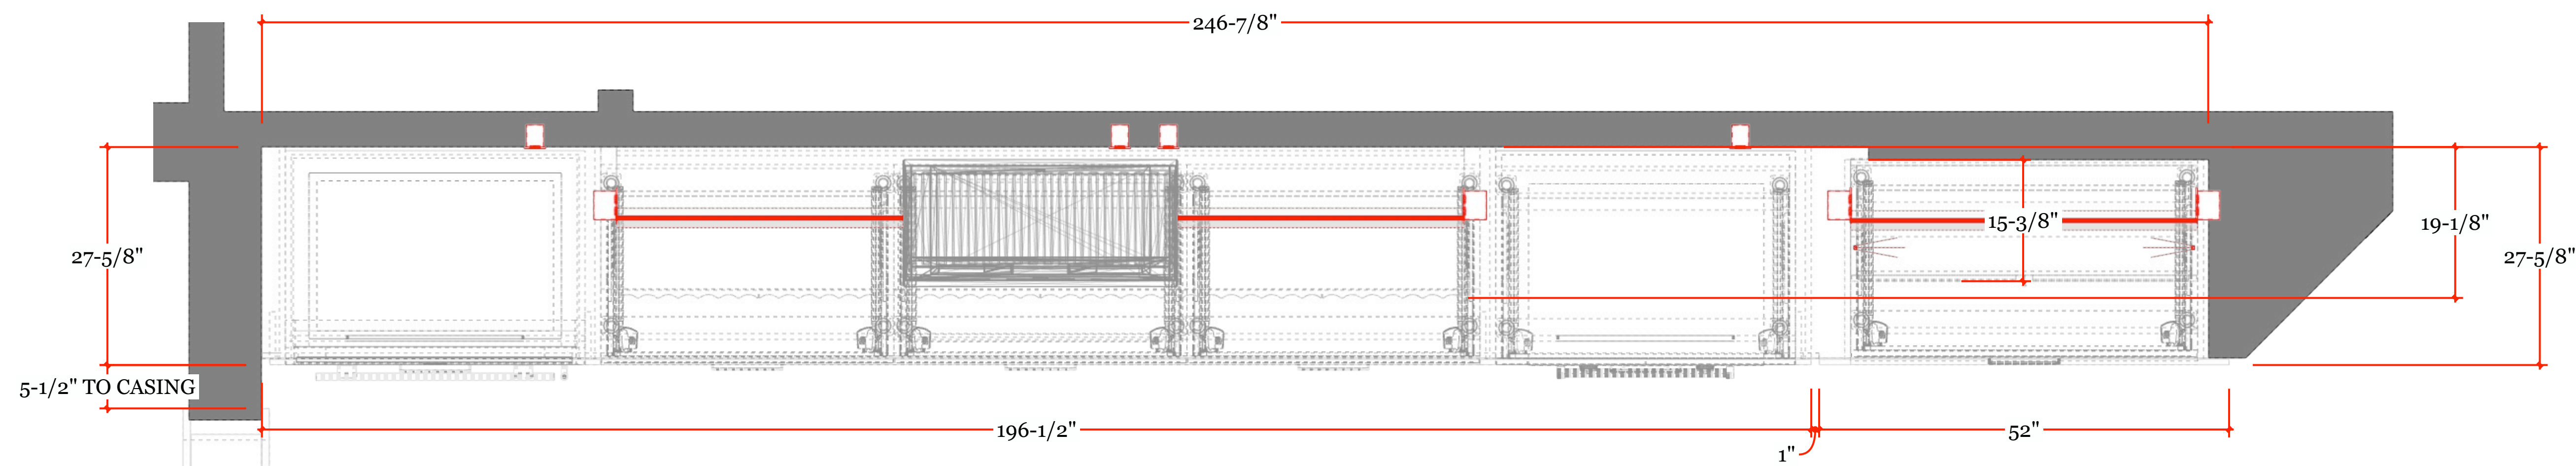


PV	PLAN VIEW - KITCHEN
A	SCALE: 1" = 1'-0"

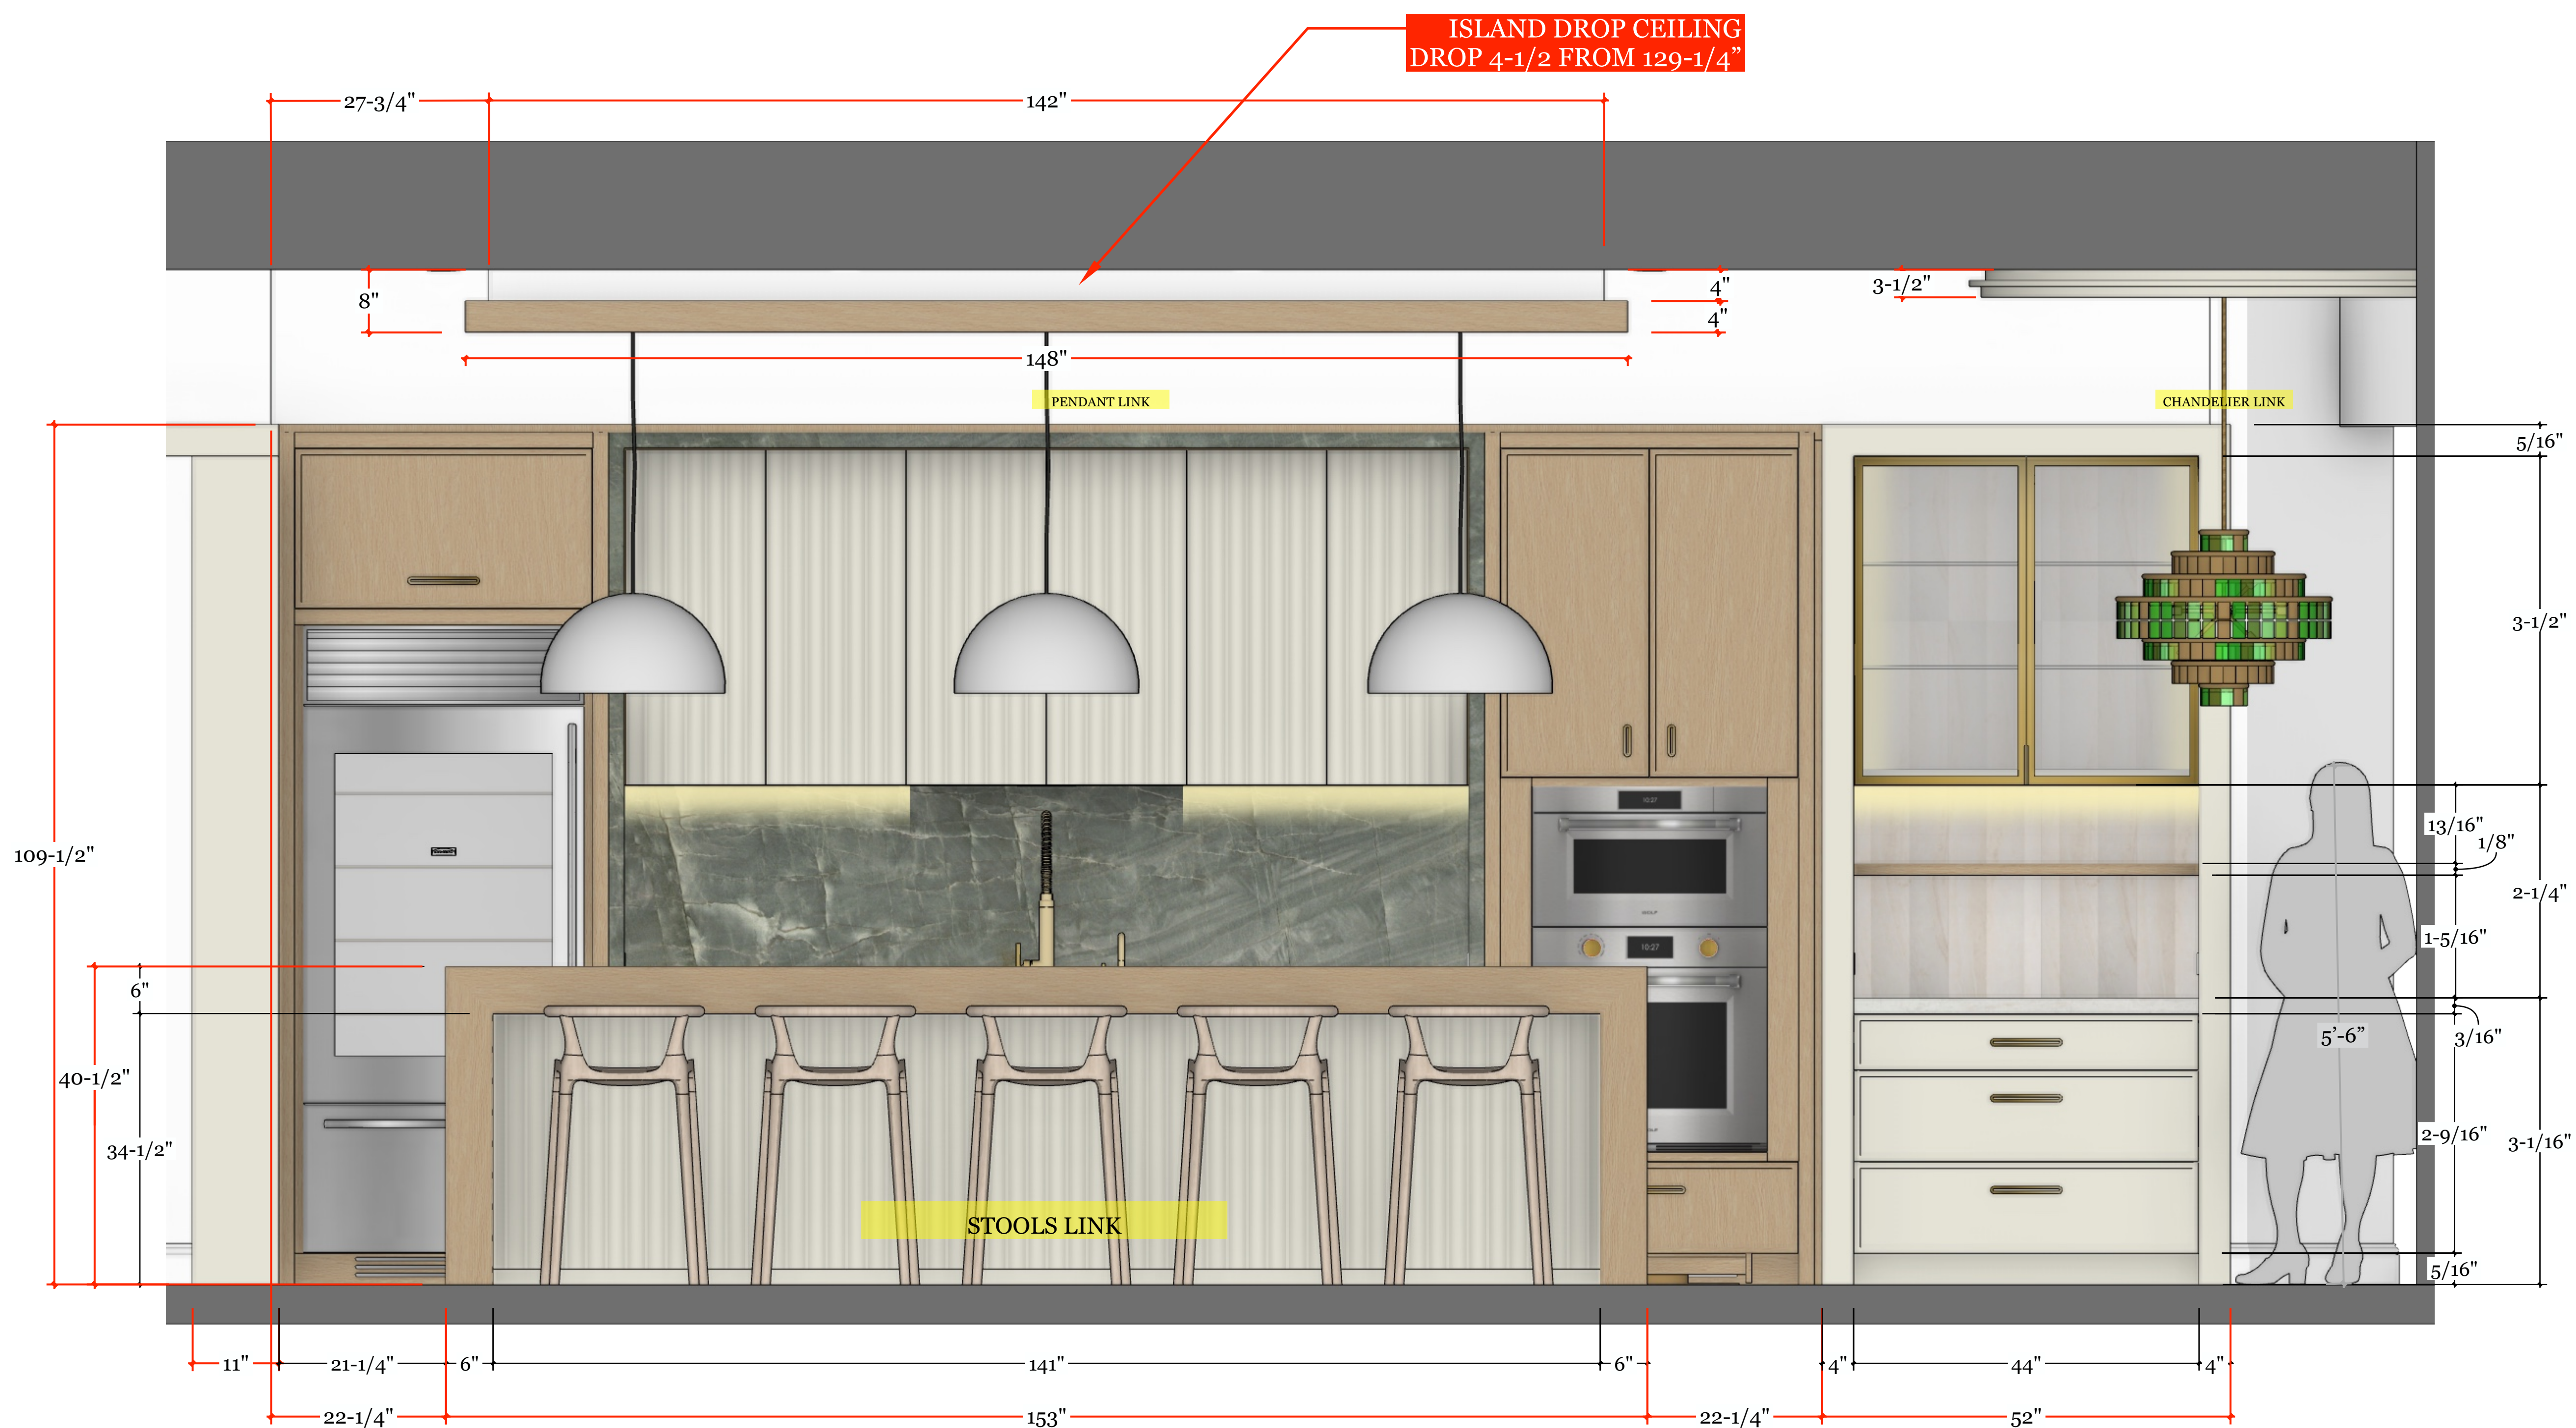


ELV	ELEVATION A
A	SCALE: 1" = 1'-0"

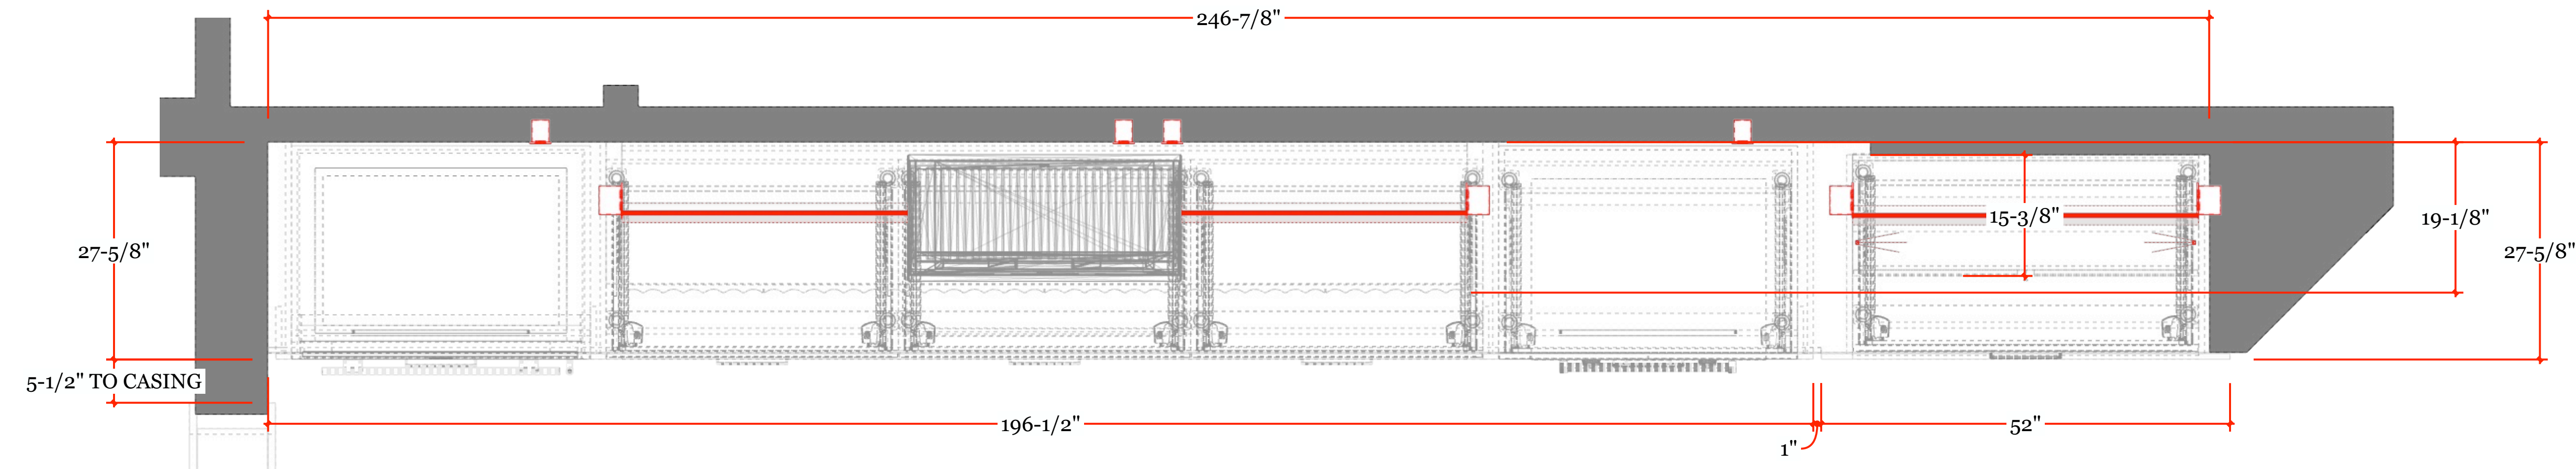

PV PLAN VIEW - KITCHEN
A SCALE: 1" = 1'-0"

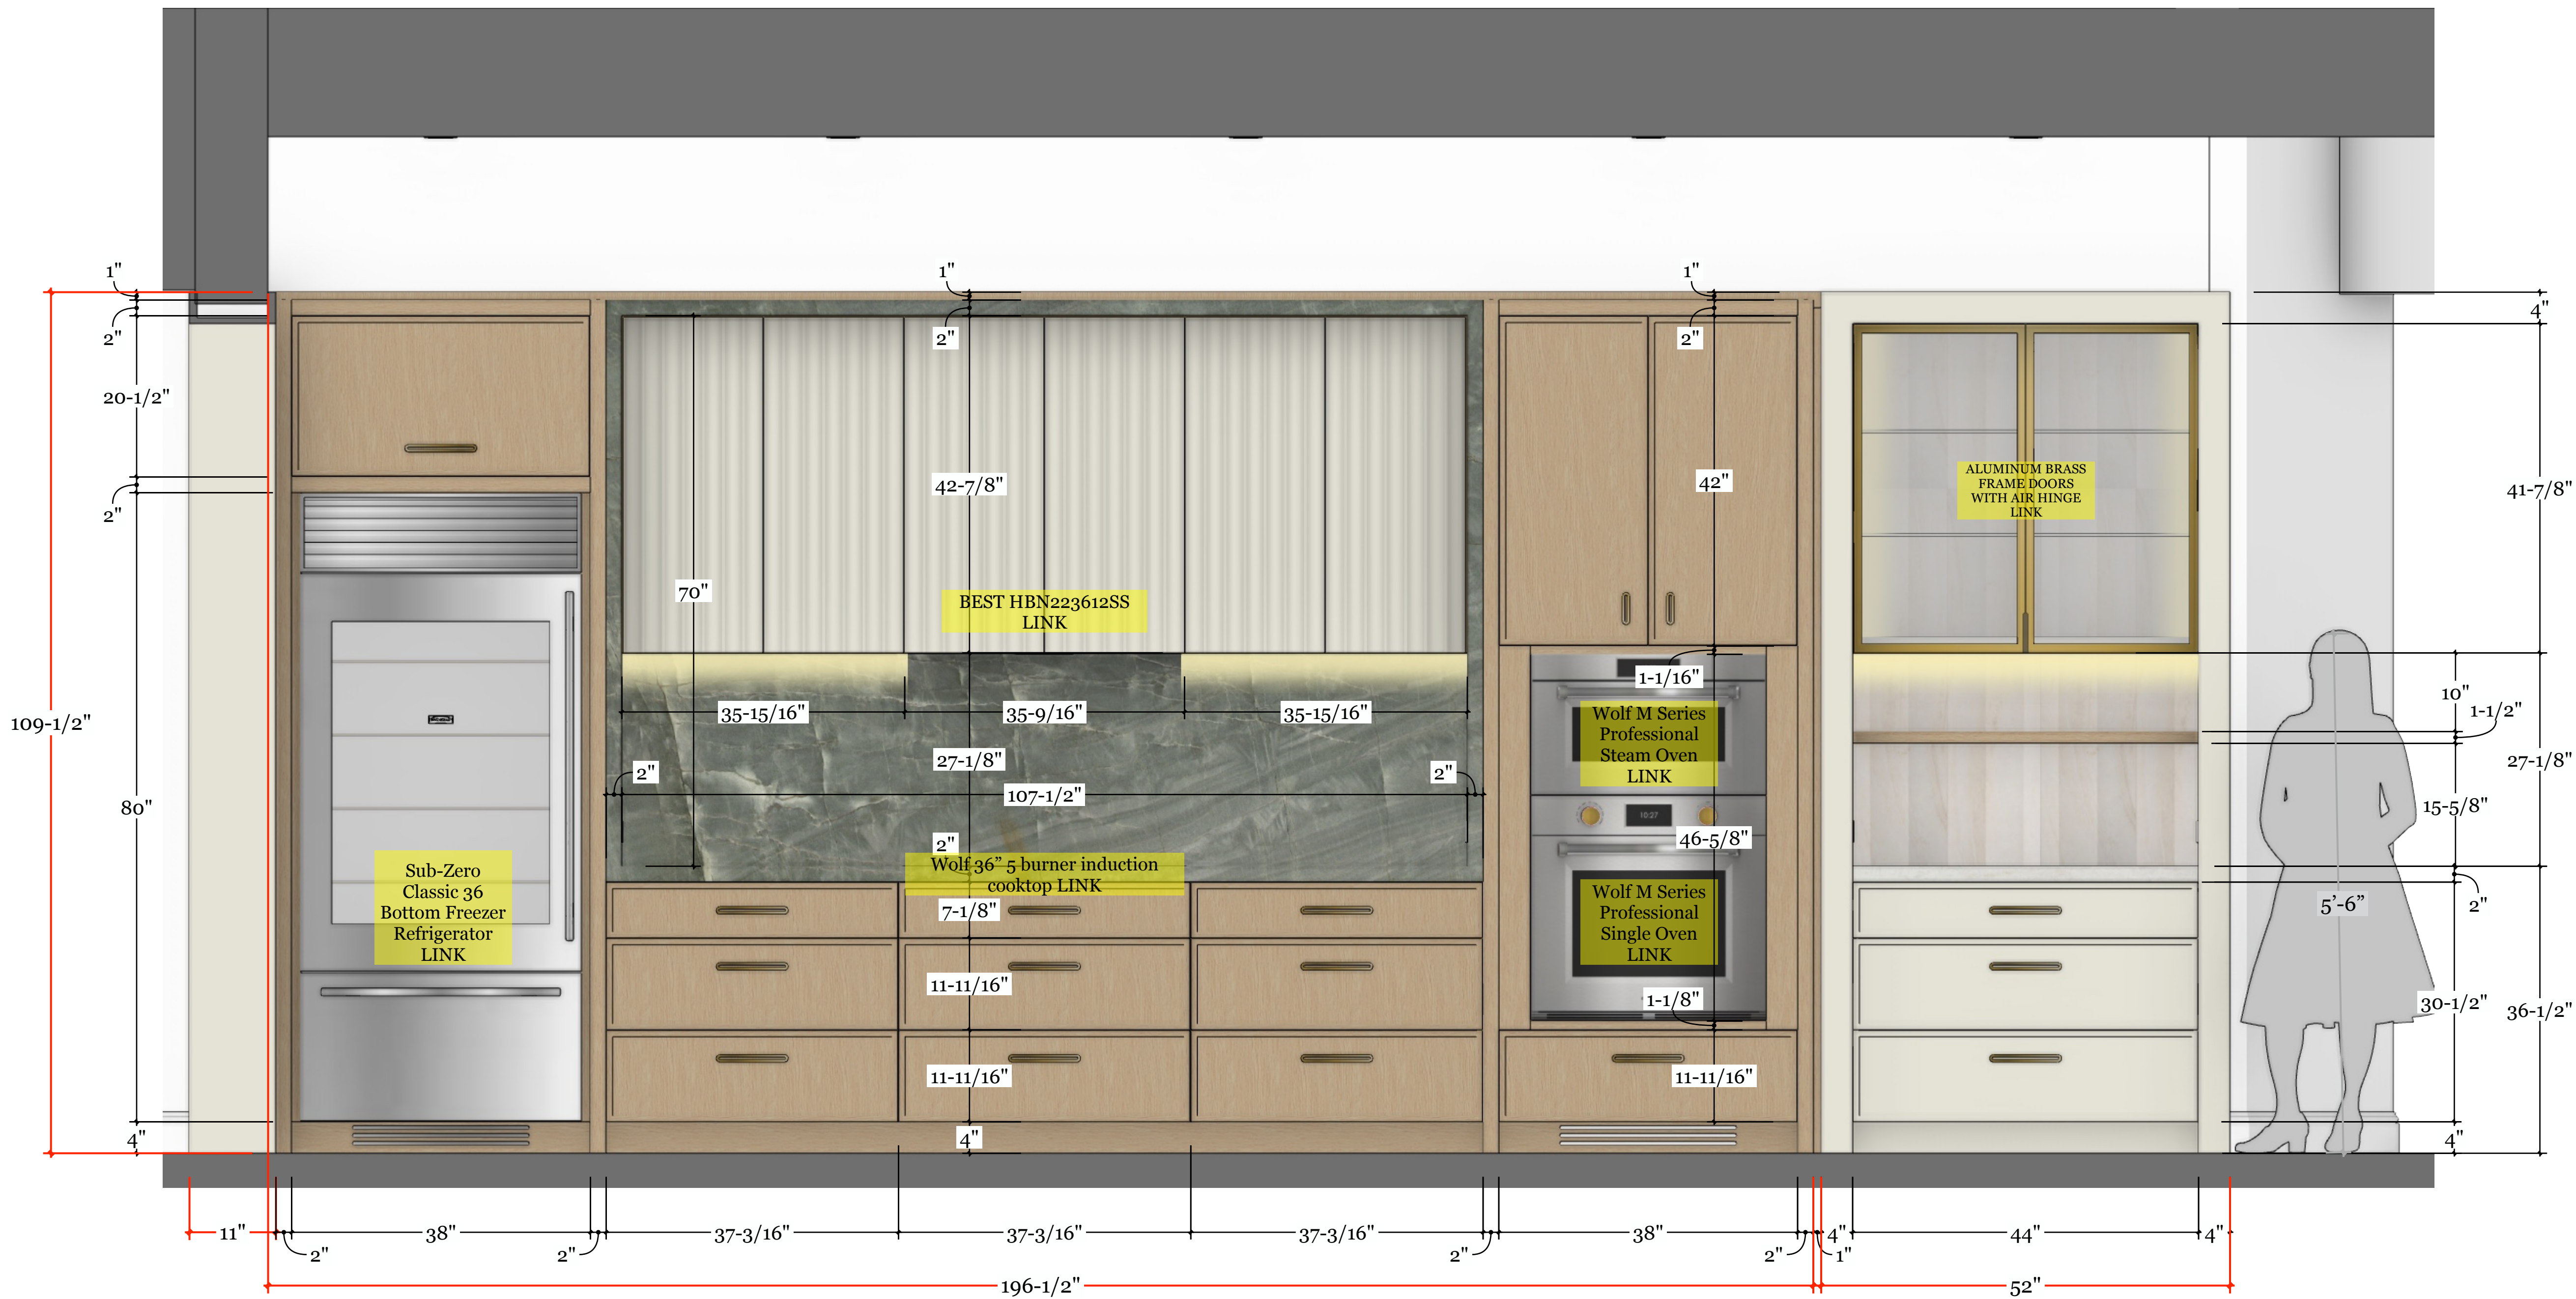

ELV ELEVATION A
A SCALE: 1" = 1'-0"

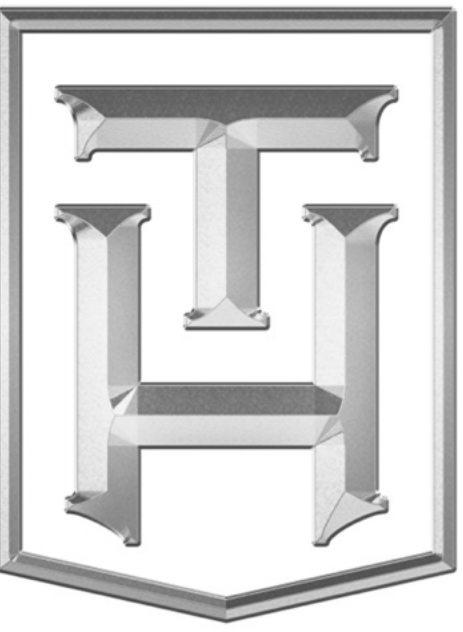

TRULY
HANDY

28280 Old 41 Rd, Unit M7
Bonita Springs, FL, 34135
Tel: 239-221-9151

LEFKOWSKI RESIDENCE

CLIENT
Liza Lefkowski
lizalefkowski@gmail.com
1931 Springberry Cir
Naples, FL 34109

DESIGNER
Eduardo Beluco
eduardo@trulyhandyllc.com

PROJECT
KITCHEN

NOTES:

DATE: 07/06/26

APPROVAL SIGNATURE:

APPROVAL STATUS:
APPROVED

SCHEDULING DISCLAIMER:
All preliminary schedules are created based on approved drawings. Schedules will be automatically adjusted to reflect the final approval date.
We will notify everyone of the updated timeline as soon as available. Any delays in the approval of drawings and finishes will potentially delay the project delivery / install date.

Truly Handy LLC makes no representation or warranties, express or implied, with respect to the reuse of the data provided herewith, regardless of its format or the means of its transmission. There is no guarantee or representation to the user as to the accuracy, currency, suitability or reliability of this data for any purpose. The user accepts the data "as is", and assumes all risks associated with its use. By acceptance of this data, the user agrees not to transmit this data or provide access or any part of it to another party unless the user shall include with the data a copy of this disclaimer. Truly Handy LLC assumes no responsibility for actual or consequential damage incurred as a result of any user's reliance on this data. Final engineering subject to change without notice.

PAGE:



LEFKOWSKI RESIDENCE

DESIGNER
Eduardo Beluco
eduardo@trulyhandyllc.com

PROJECT KITCHEN ISLAND

NOTES:

DATE: 07/06/26

APPROVAL SIGNATURE:

APPROVAL STATUS:



APPROVED

SCHEDULING DISCLAIMER:
All preliminary schedules are created based on approved drawings. Schedules will be automatically adjusted to reflect the final approval date.
We will notify everyone of the updated timeline as soon as available. Any delays in the approval of drawings and finishes will potentially delay the project delivery / install date.

Truly Handy LLC makes no representation or warranties, express or implied, with respect to the results of the data provided herewith, regardless of its format or the means of its transmission. There is no guarantee or representation to the user as to the accuracy, currency, suitability or reliability of this data for any purpose. The user accepts the data "as is", and assumes all risks associated with its use. By acceptance of this data, the user agrees not to transmit this data or provide access or any part of it to another party or parties. This disclaimer includes with the data a copy of this disclaimer. Truly Handy LLC assumes no responsibility for actual or consequential damage incurred as a result of any user's reliance on this data. Final engineering subject to change without notice.

PAGE:

13

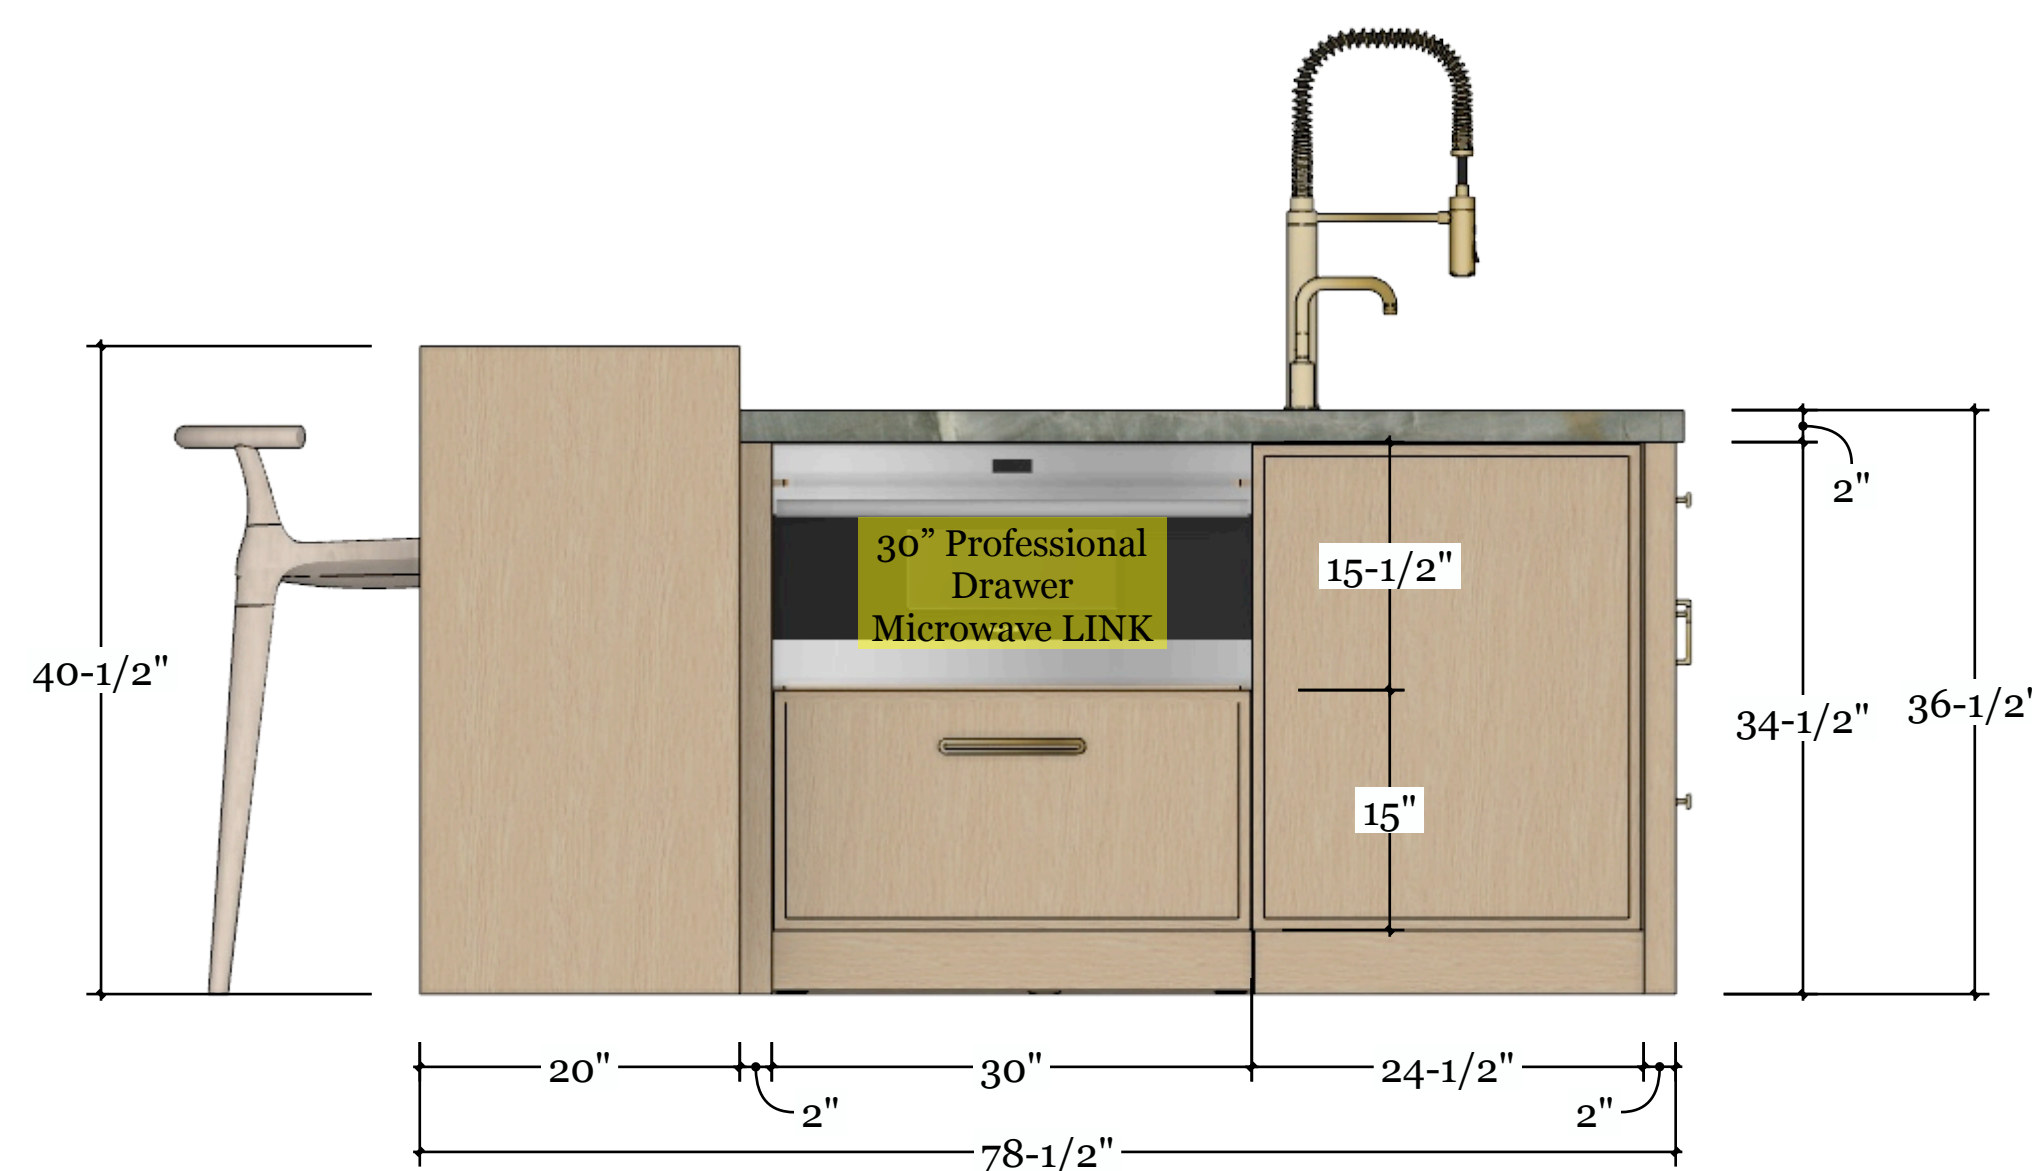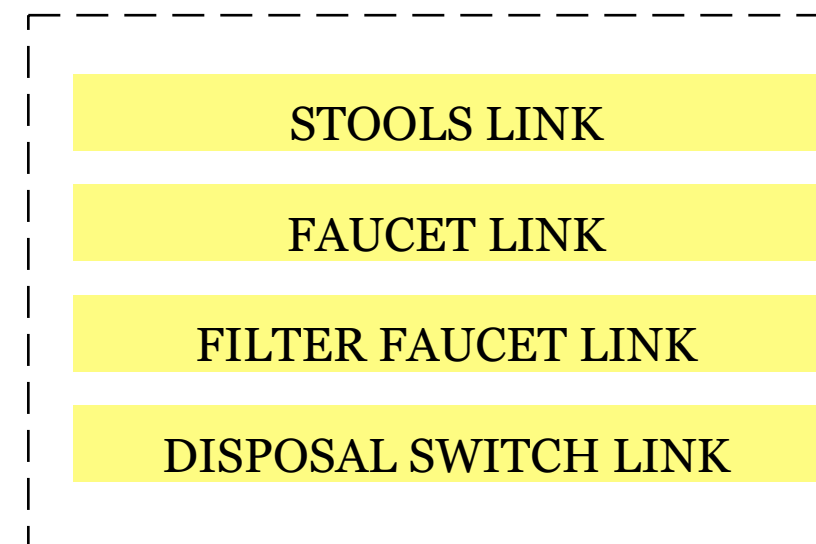


PV PLAN VIEW - ISLAND
A SCALE: 1" = 1'-0"




ELV	ELEVATION A - ISLAND
A	SCALE: 1" = 1'-0"

ELV ELEVATION B
B SCALE: 1" = 1'-0"

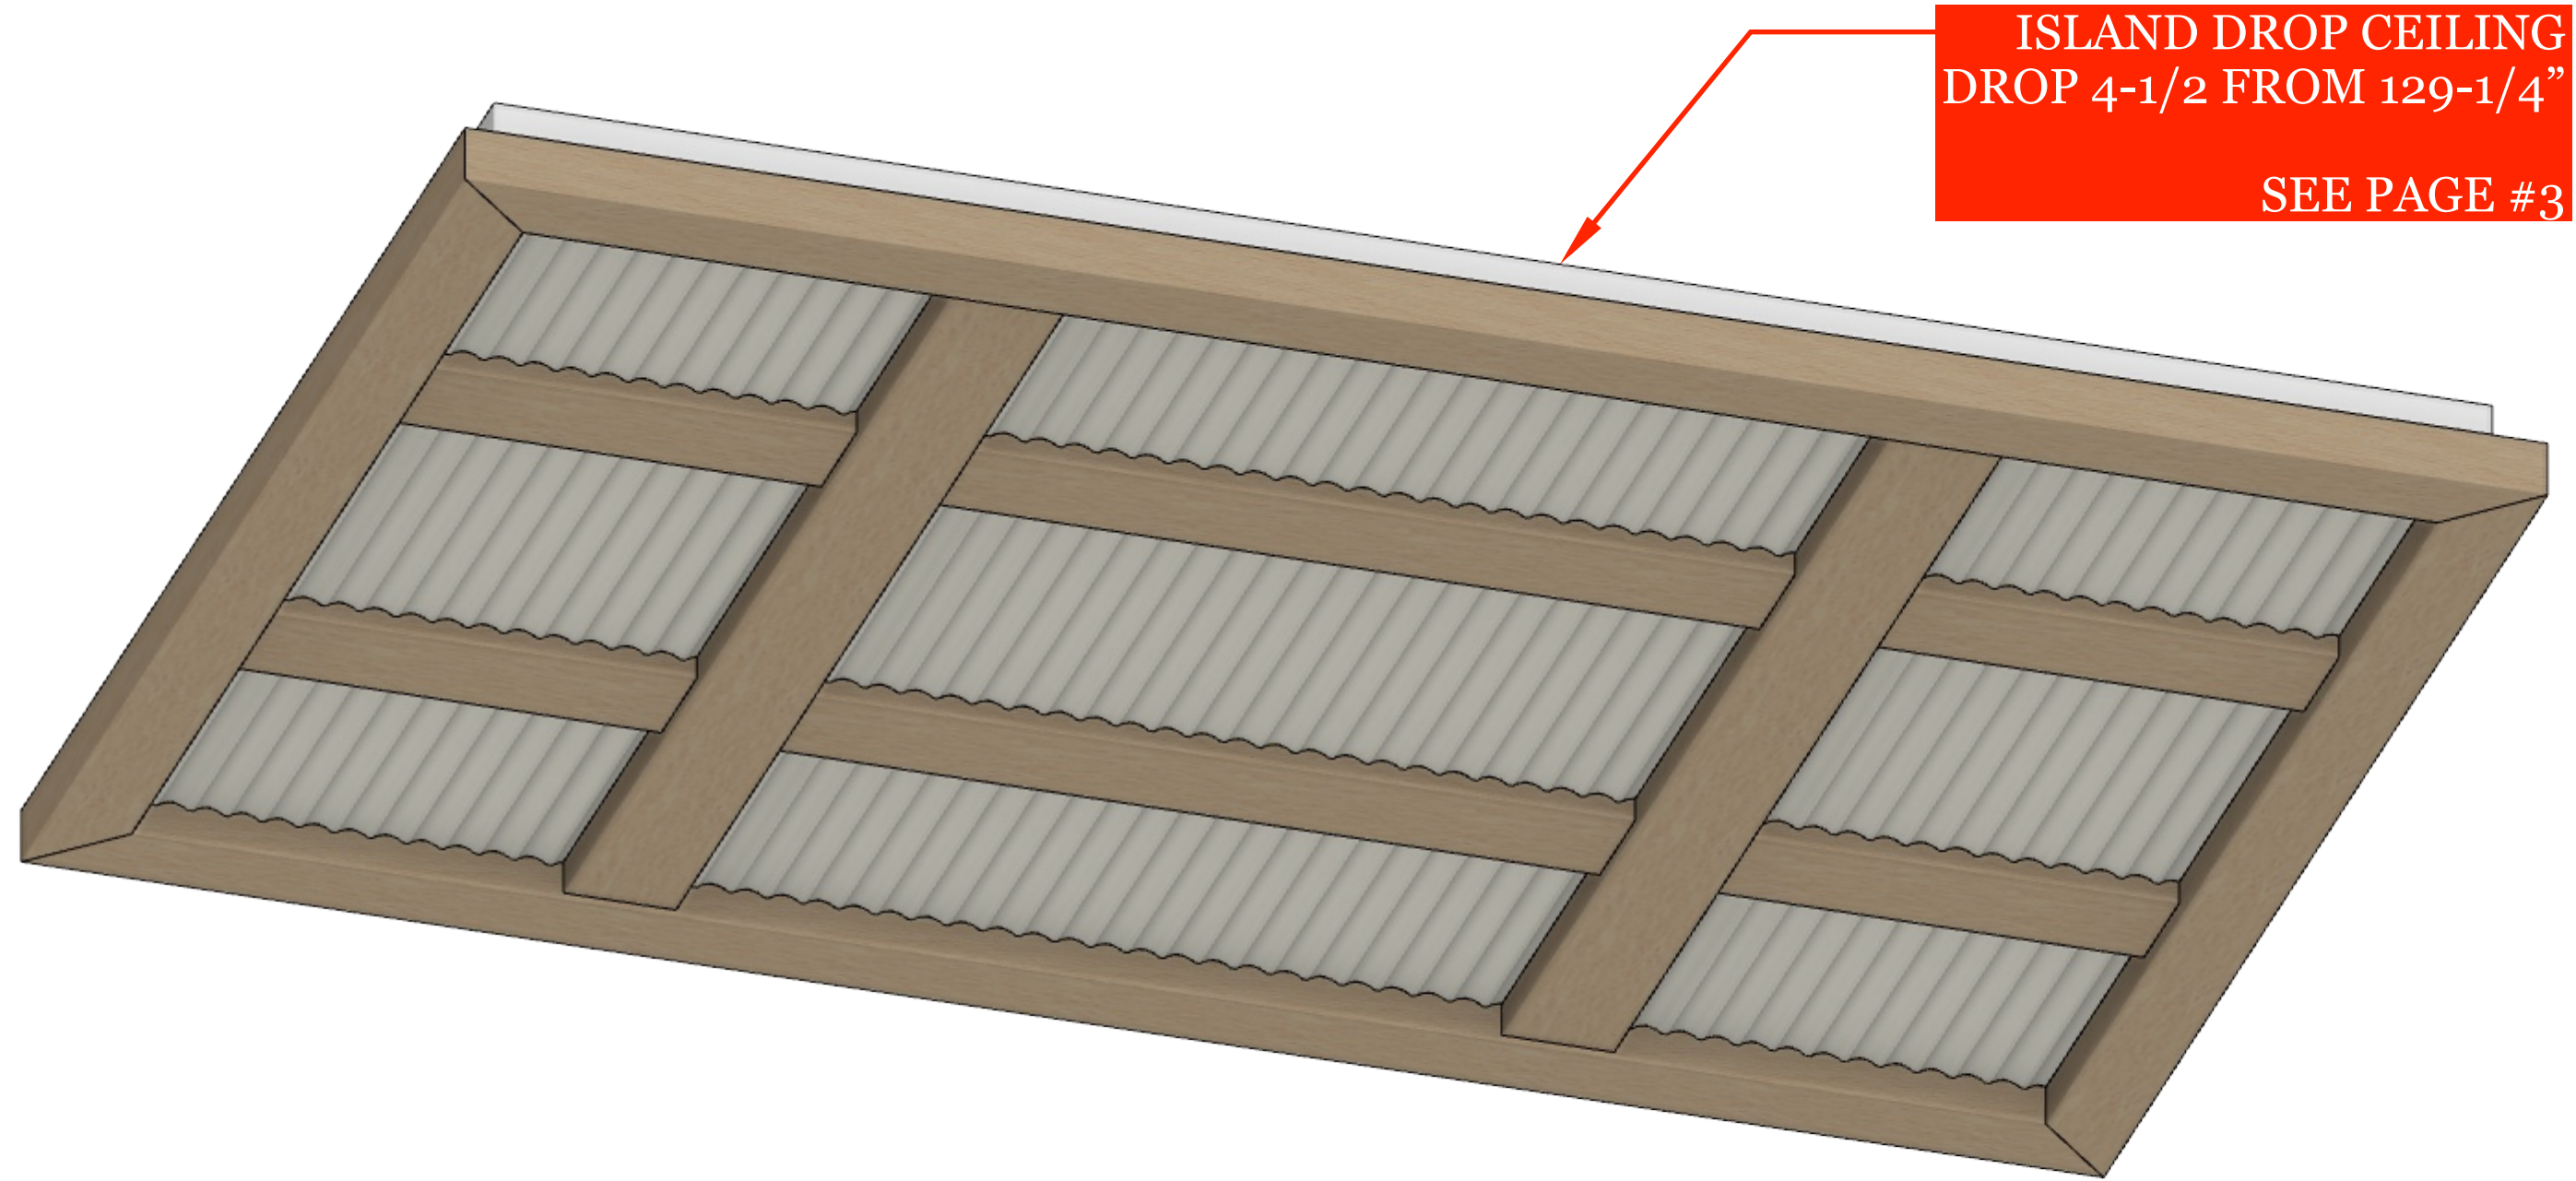

ISLAND DROP CEILING
DROP 4-1/2 FROM 129-1/4"
SEE PAGE #3

 






WAVY PANELS + 3D CARVED:
ALABASTER - SW7008
FINISH - LOW SHEEN

PAINT LINK



BEAMS + PERIMETER:
RIFT WHITE OAK
(TO MATCH APPROVED SAMPLE)

COLOR REFERENCE LINK

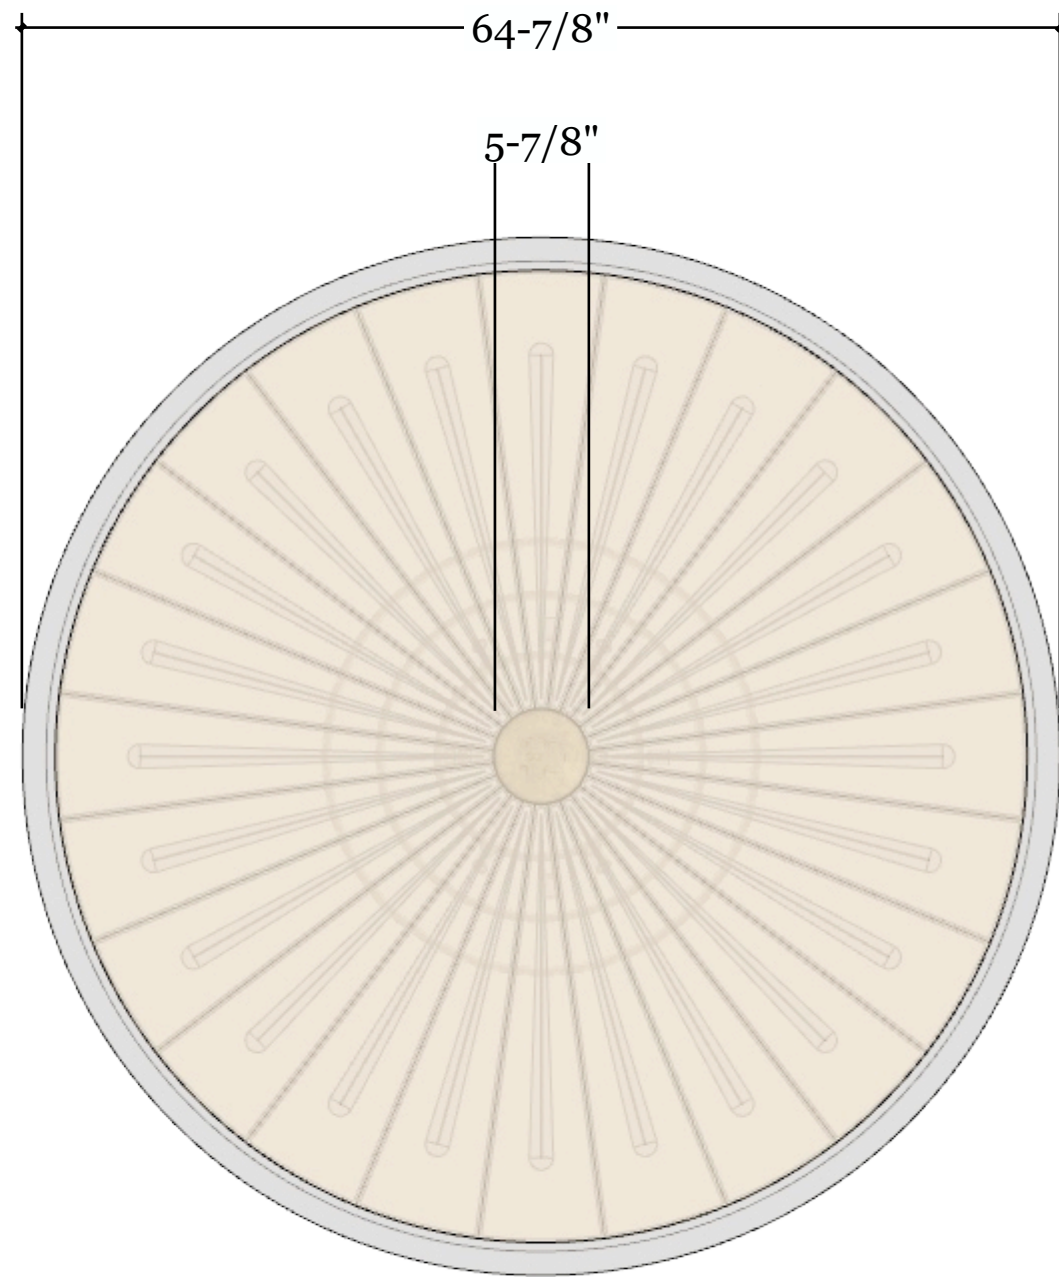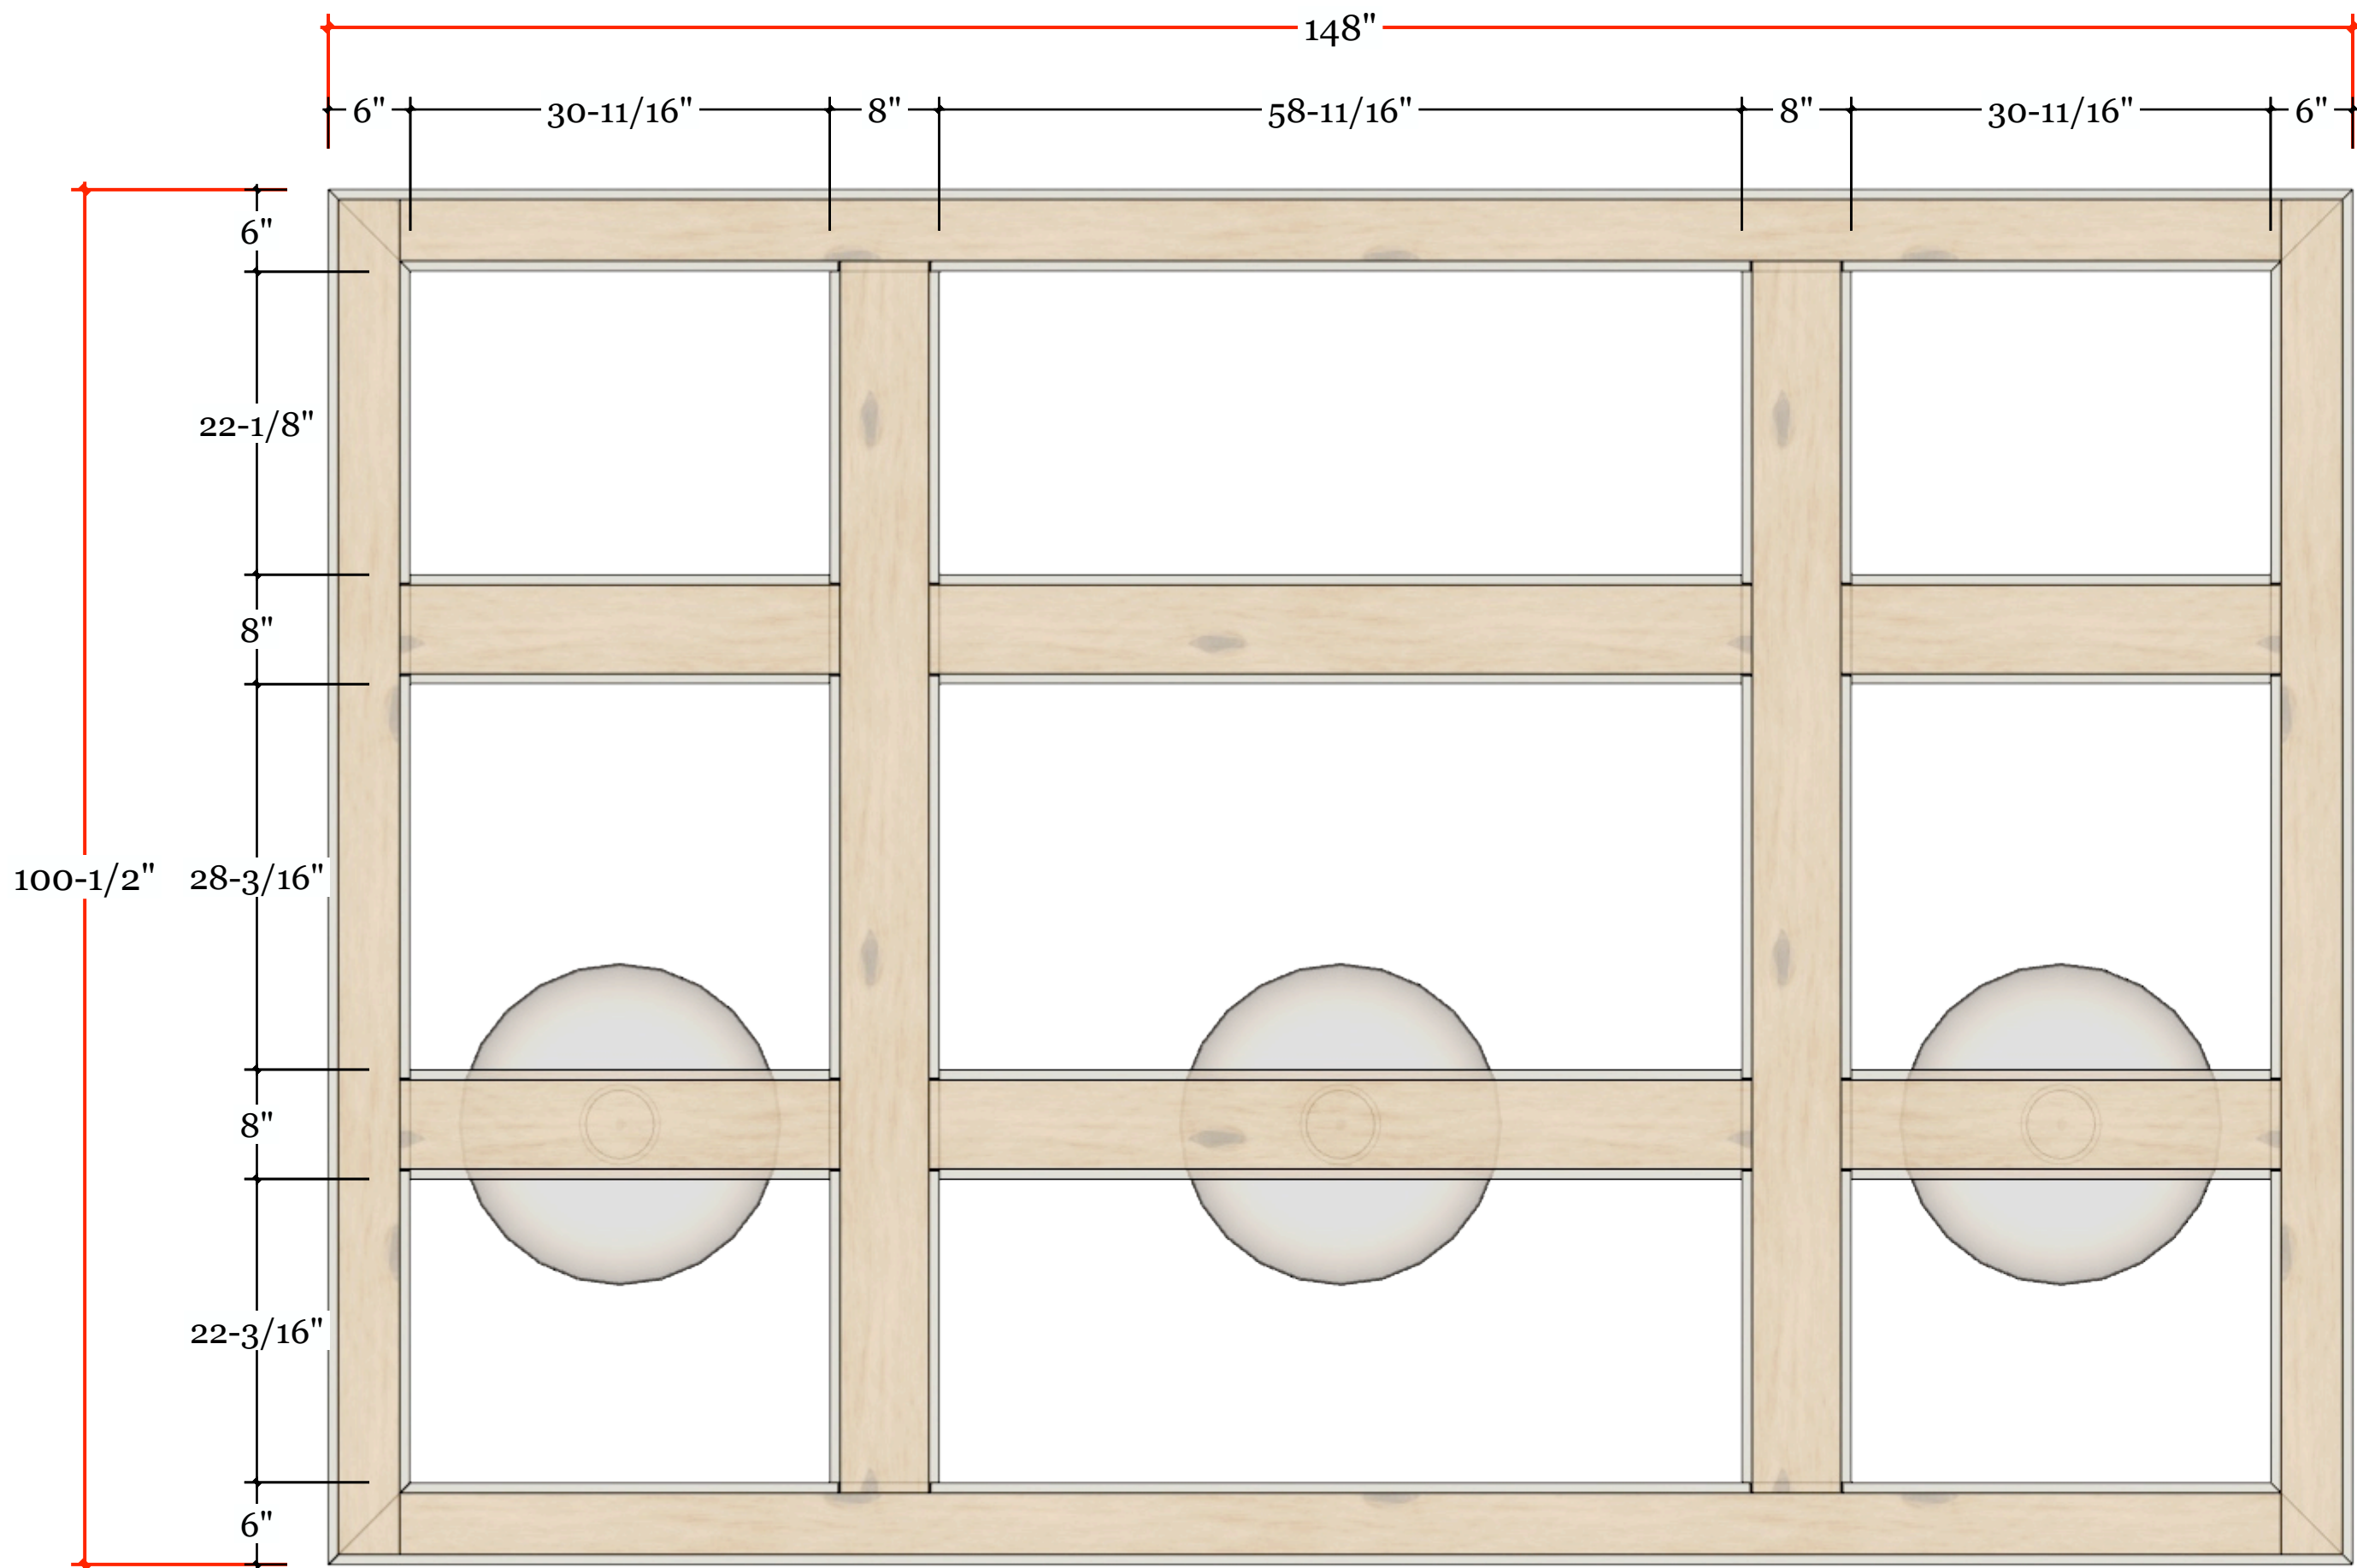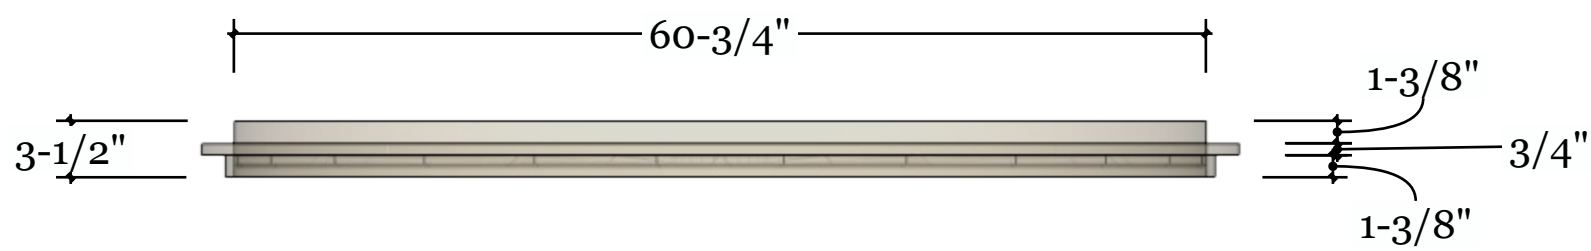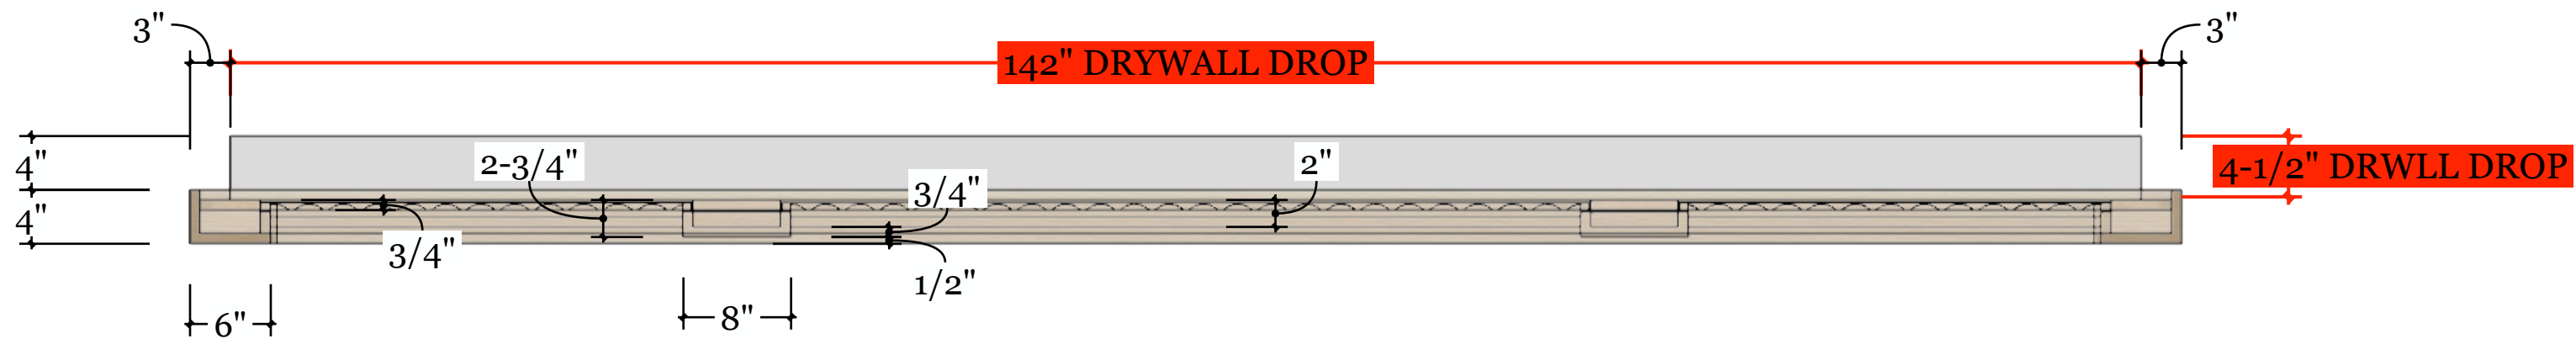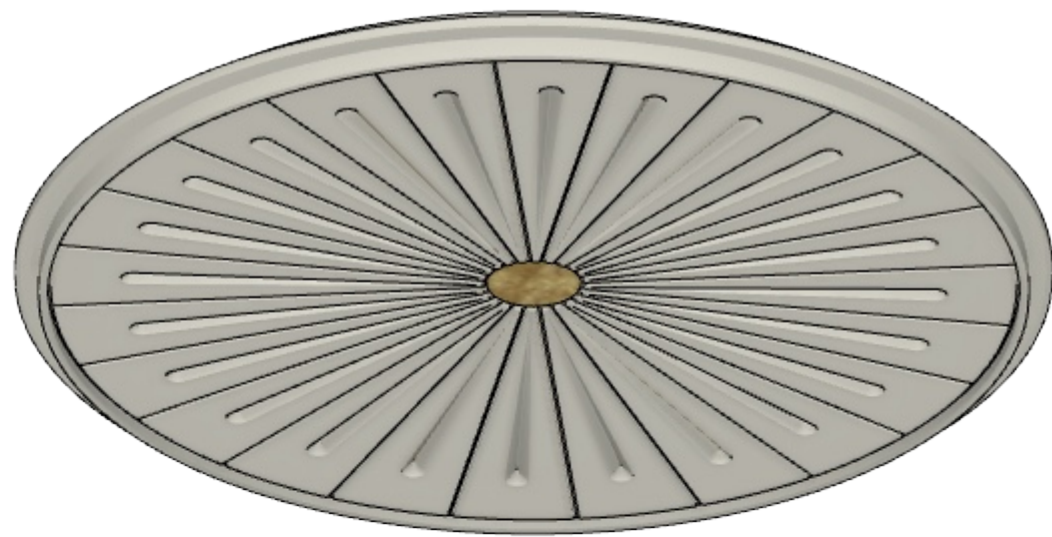

TRULY
HANDY

2828o Old 41 Rd, Unit M7
Bonita Springs, FL, 34135
Tel: 239-221-9151

LEFKOWSKI RESIDENCE

CLIENT
Liza Lefkowski
lizalefkowski@gmail.com
1931 Springberry Cir
Naples, FL 34109

DESIGNER
Eduardo Beluco
eduardo@trulyhandyllc.com

PROJECT CEILING DETAIL

NOTES:

DATE: 07/06/26


APPROVAL SIGNATURE:

APPROVAL STATUS:
APPROVED


SCHEDULING DISCLAIMER:
All preliminary schedules are created based on approved drawings. Schedules will be automatically adjusted to reflect the final approval date.
We will notify everyone of the updated timeline as soon as available. Any delays in the approval of drawings and finishes will potentially delay the project delivery / install date.

Truly Handy LLC makes no representation or warranties, express or implied, with respect to the reuse of the data provided herewith, regardless of its format or the means of its transmission. There is no guarantee or representation to the user as to the accuracy, currency, suitability or reliability of this data for any purpose. The user accepts the data "as is", and assumes all risks associated with its use. By acceptance of this data, the user agrees not to transmit this data or provide access or any part of it to another party unless the user shall include with the data a copy of this disclaimer. Truly Handy LLC assumes no responsibility for actual or consequential damage incurred as a result of any user's reliance on this data. Final engineering subject to change without notice.



PAGE:

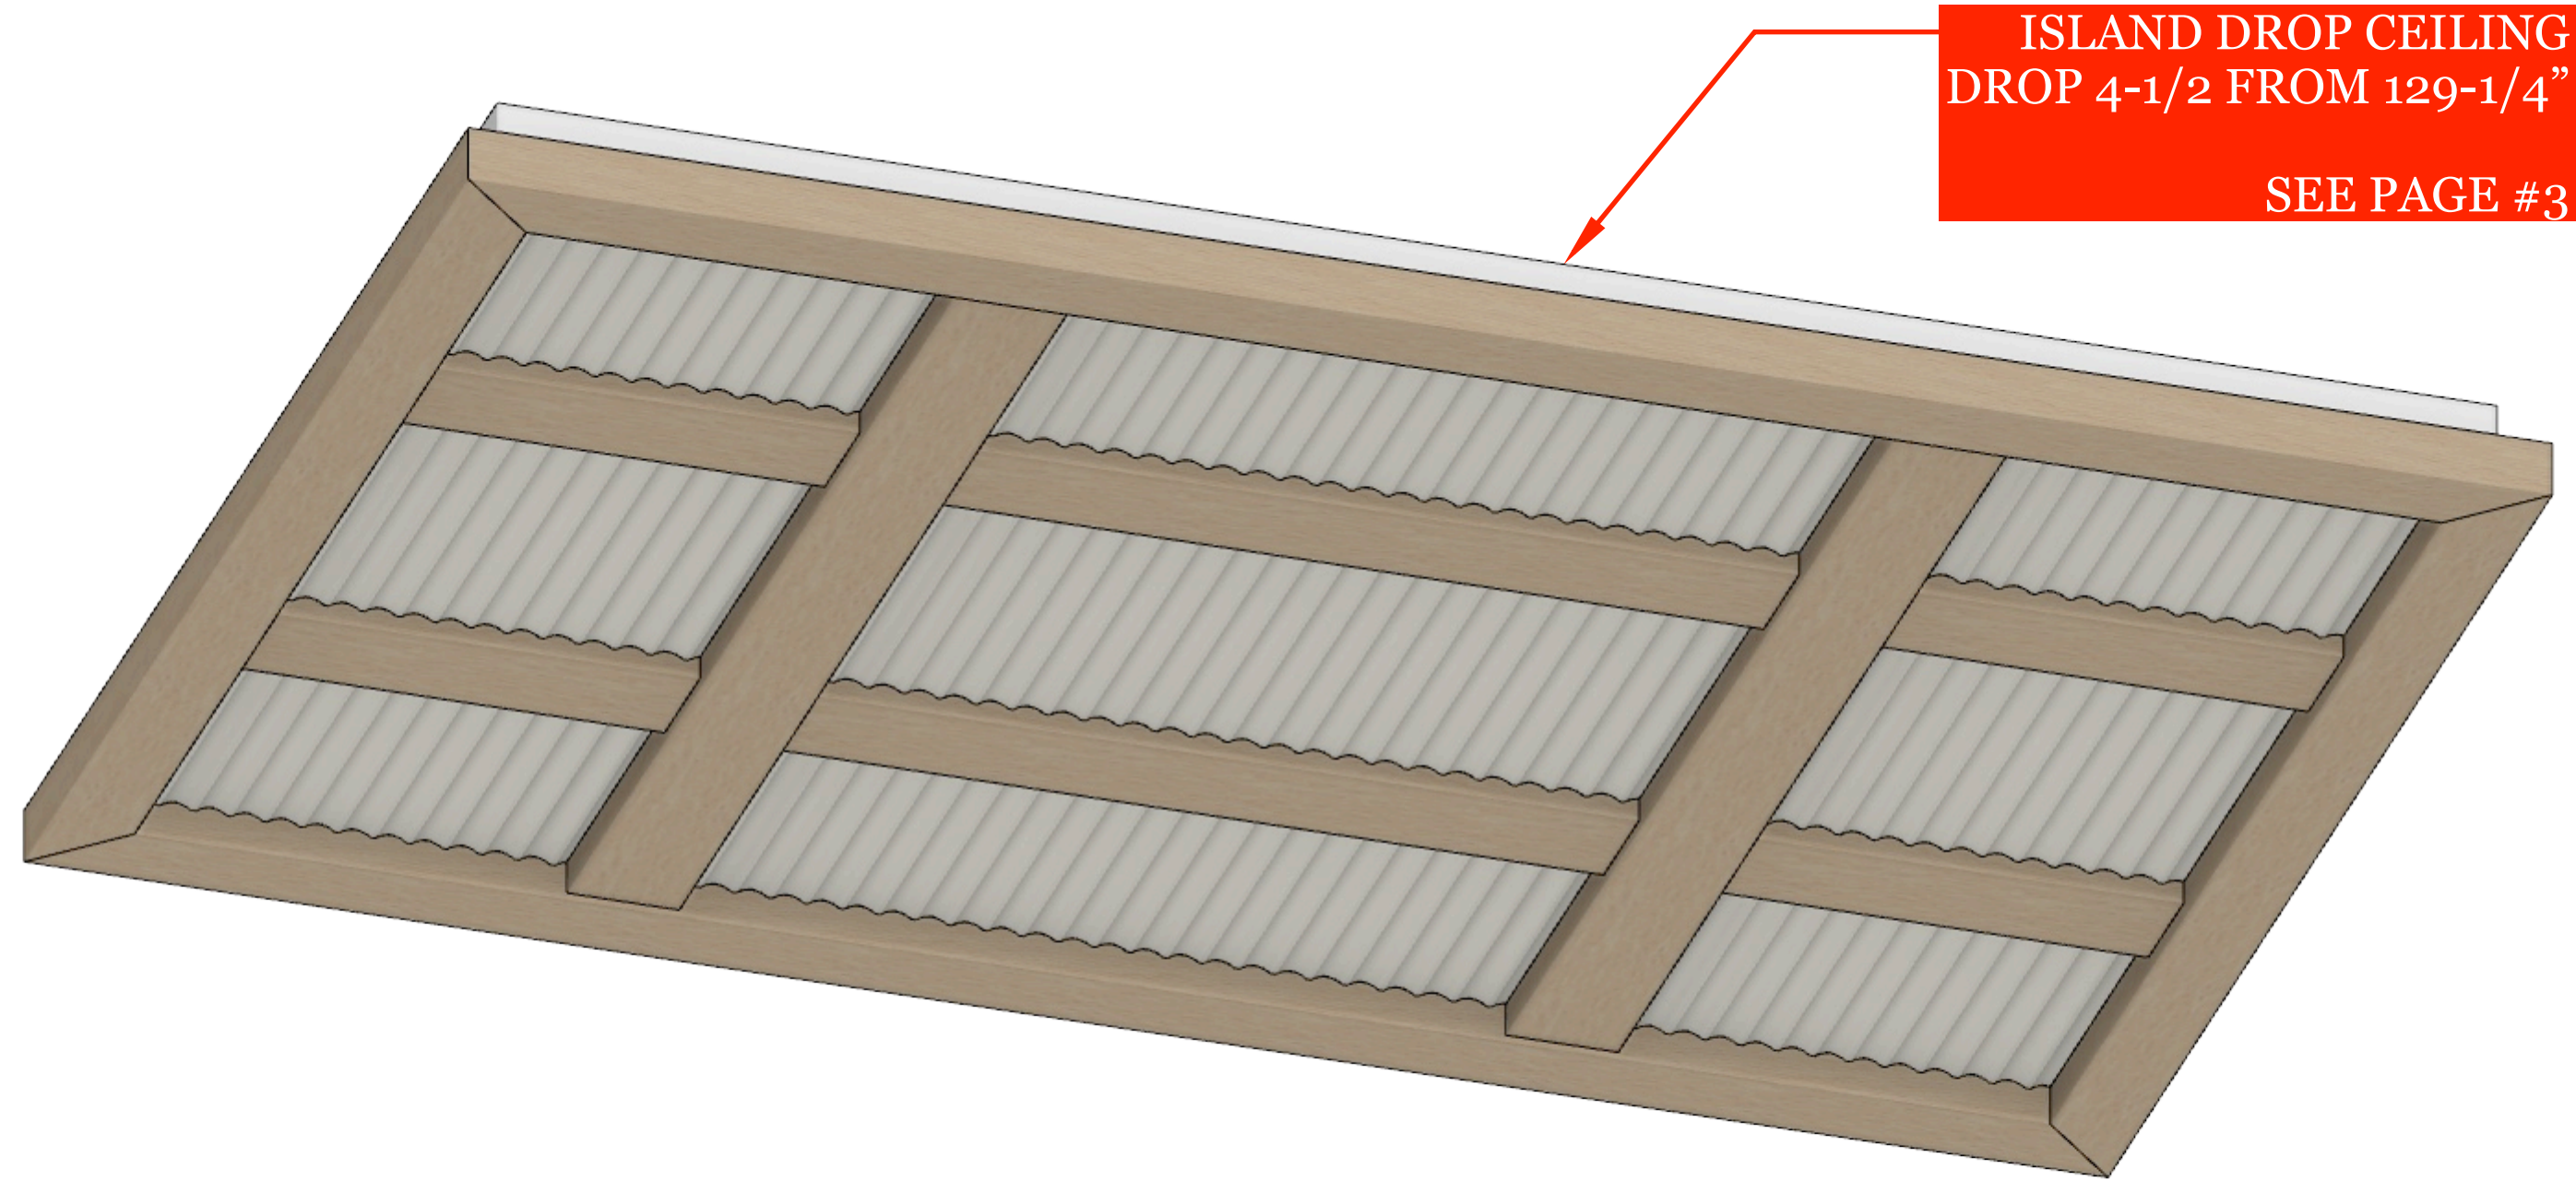

ISLAND DROP CEILING
DROP 4-1/2 FROM 129-1/4"
SEE PAGE #3

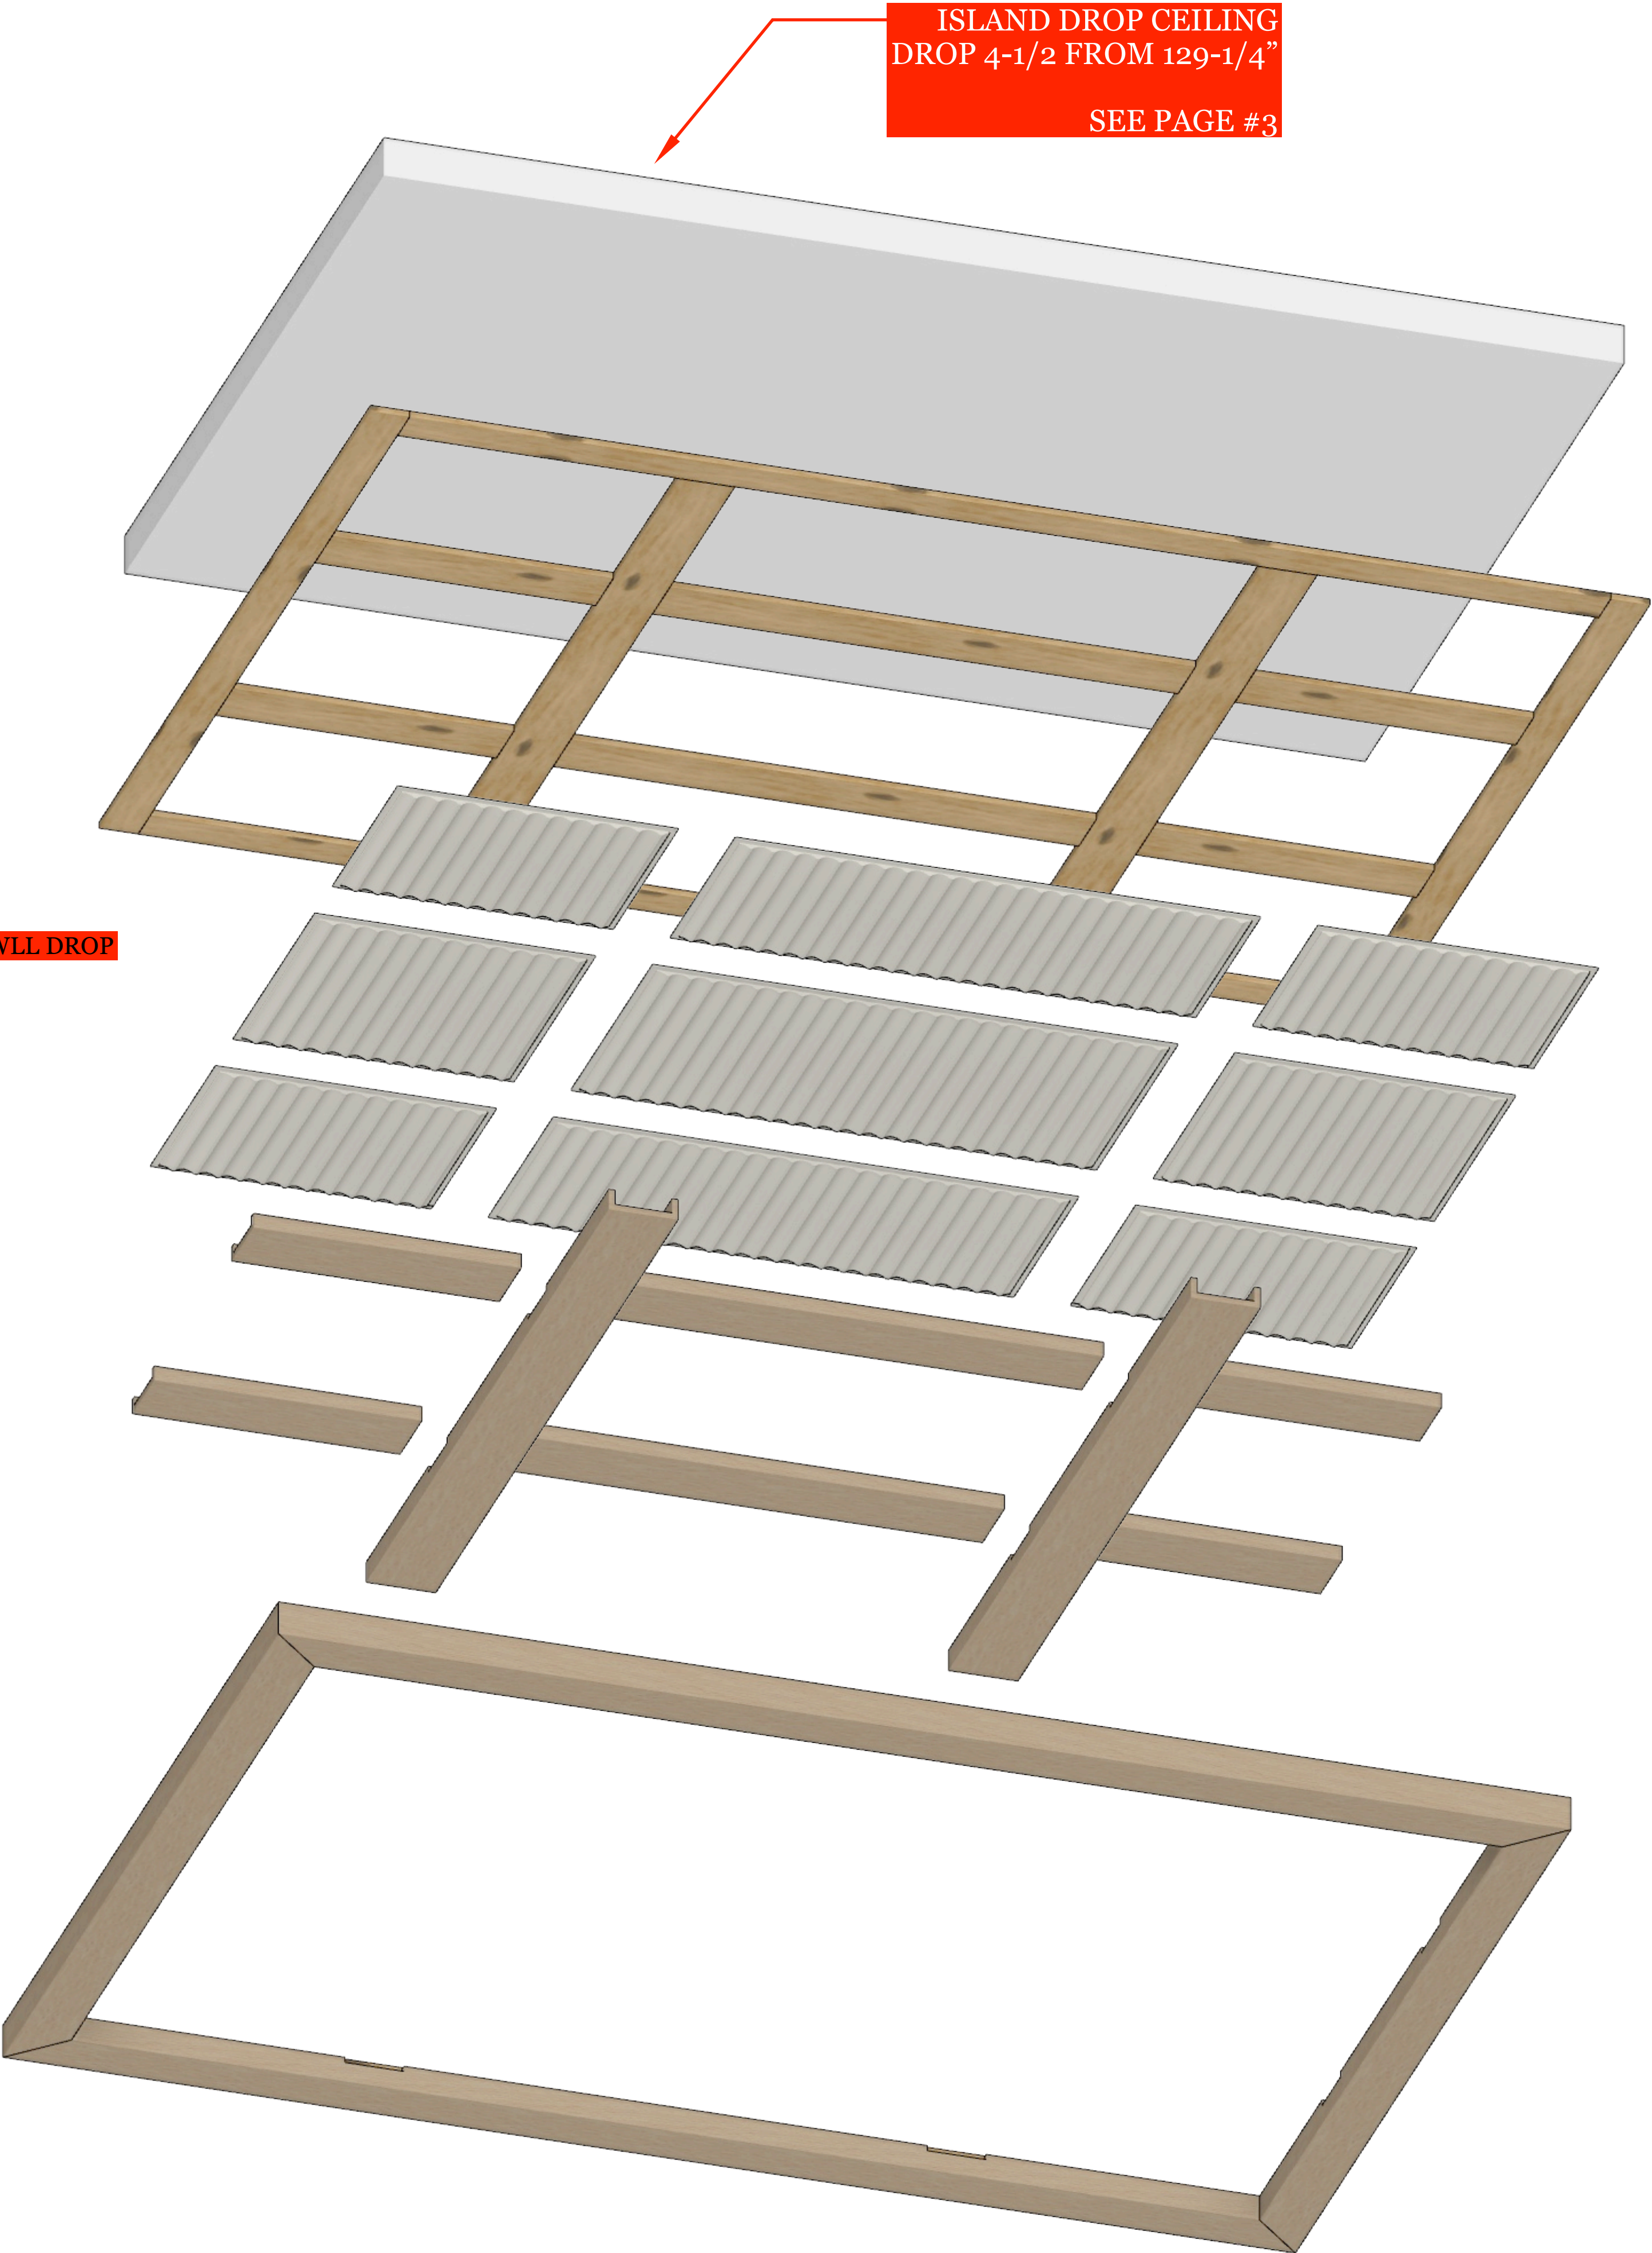

ISLAND DROP CEILING
DROP 4-1/2 FROM 129-1/4"
SEE PAGE #3

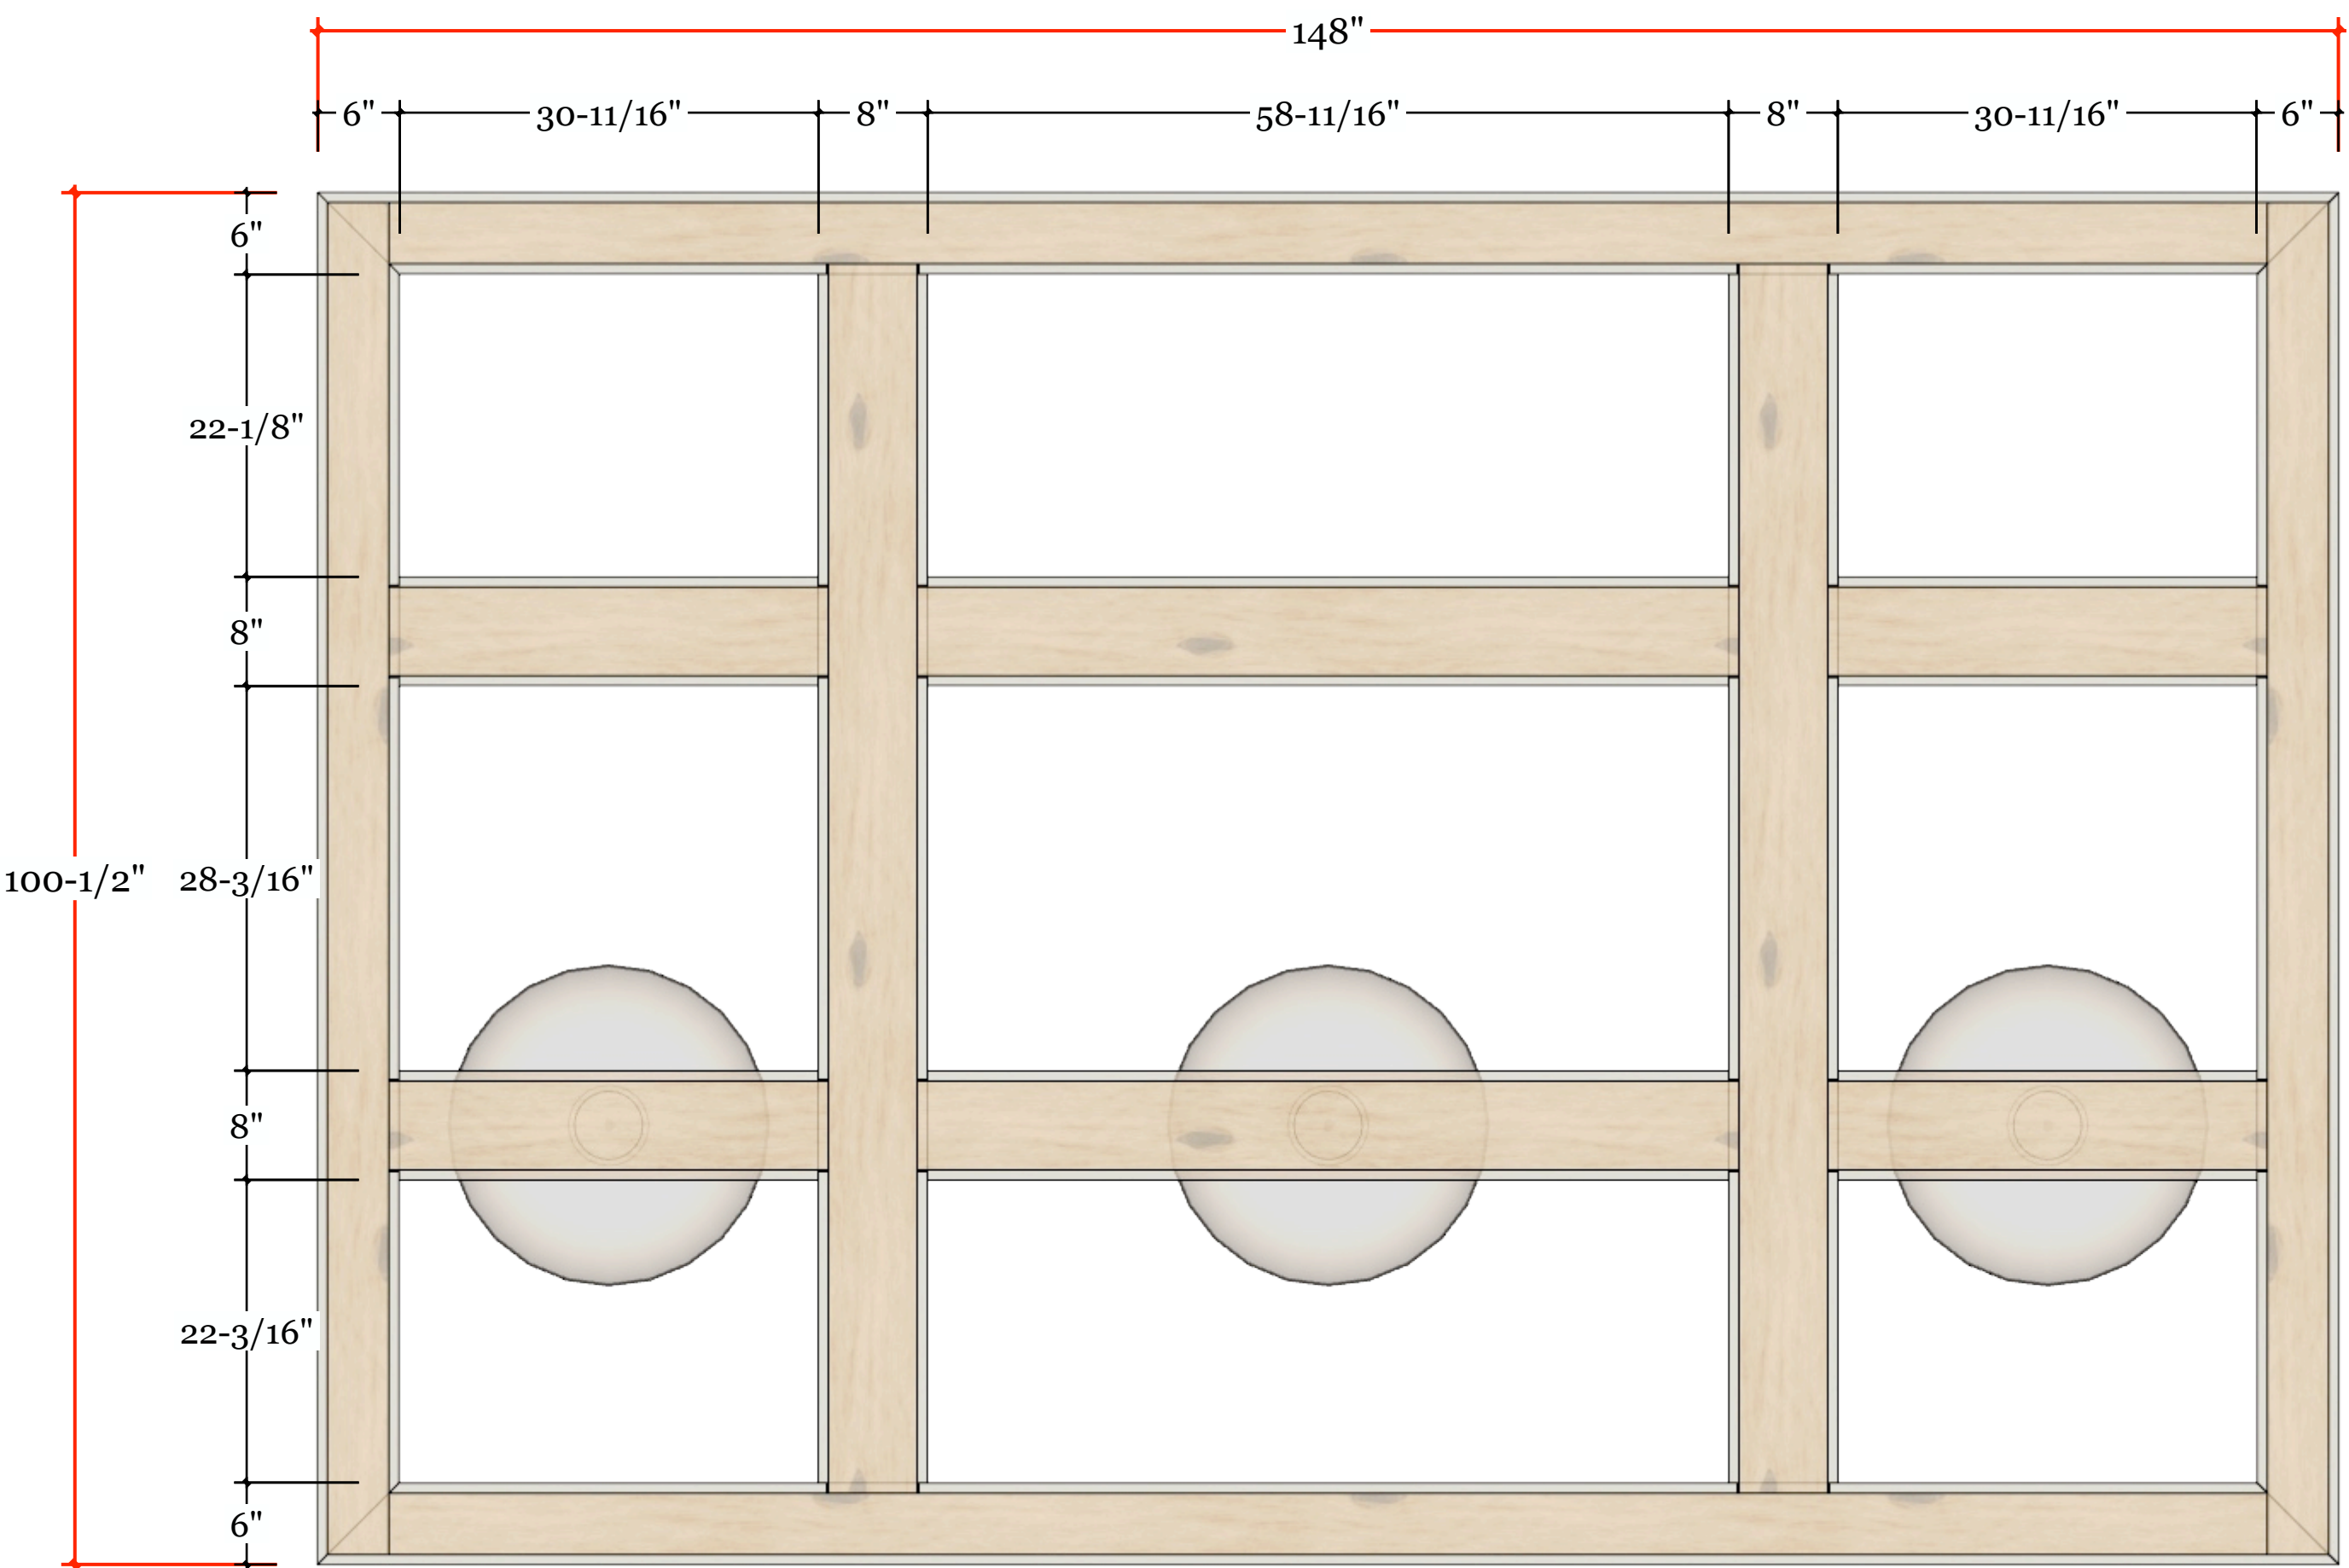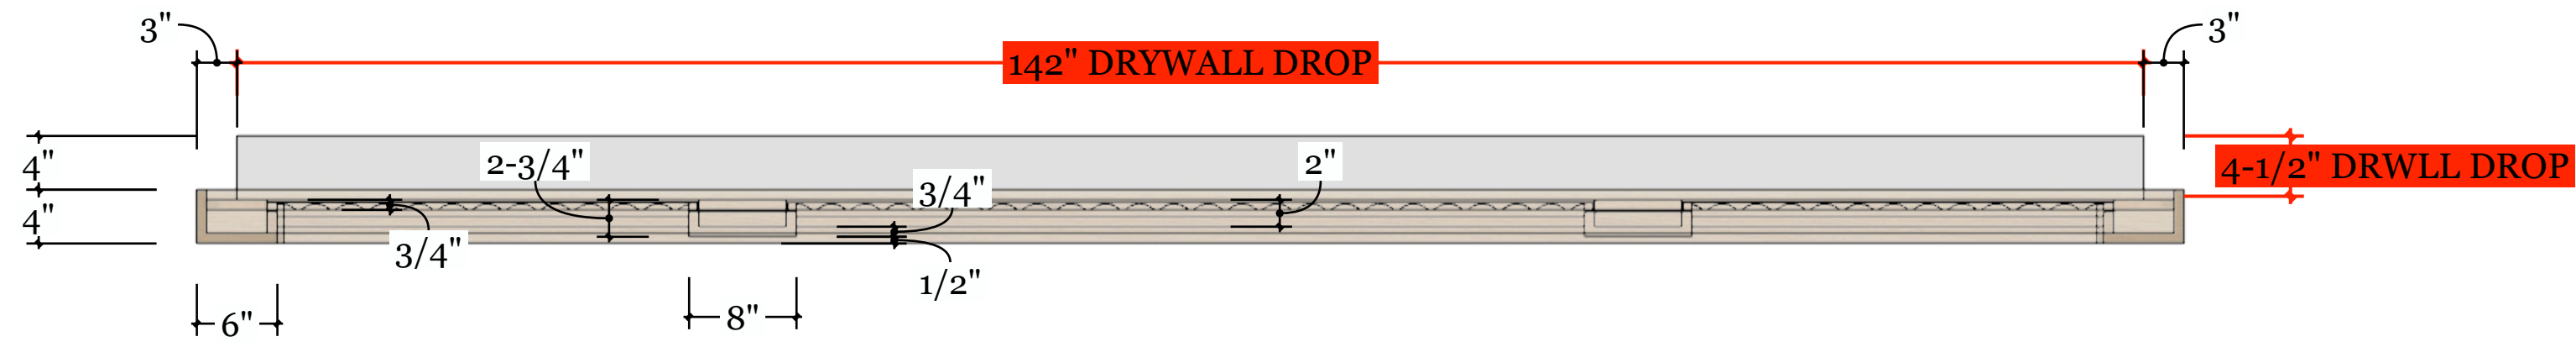

**TRULY
HANDY**

2828o Old 41 Rd, Unit M7
Bonita Springs, FL, 34135
Tel: 239-221-9151

LEFKOWSKI RESIDENCE

CLIENT
Liza Lefkowski
lizalefkowski@gmail.com
1931 Springberry Cir
Naples, FL 34109

DESIGNER
Eduardo Beluco
eduardo@trulyhandyllc.com

PROJECT CEILING DETAIL

NOTES:

DATE: 07/06/26


APPROVAL SIGNATURE:

APPROVAL STATUS:
APPROVED

SCHEDULING DISCLAIMER:
All preliminary schedules are created based on approved drawings. Schedules will be automatically adjusted to reflect the final approval date.
We will notify everyone of the updated timeline as soon as available. Any delays in the approval of drawings and finishes will potentially delay the project delivery / install date.

Truly Handy LLC makes no representation or warranties, express or implied, with respect to the reuse of the data provided herewith, regardless of its format or the means of its transmission. There is no guarantee or representation to the user as to the accuracy, currency, suitability or reliability of this data for any purpose. The user accepts the data "as is", and assumes all risks associated with its use. By acceptance of this data, the user agrees not to transmit this data or provide access or any part of it to another party unless the user shall include with the data a copy of this disclaimer. Truly Handy LLC assumes no responsibility for actual or consequential damage incurred as a result of any user's reliance on this data. Final engineering subject to change without notice.

PAGE:

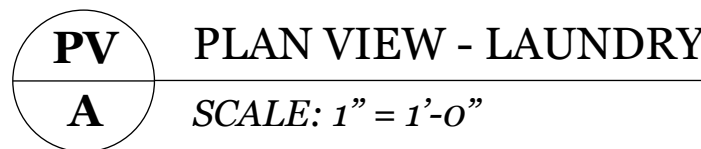

CLIENT
Liza Lefkowski
lizalefkowski@gmail.com
1931 Springberry Cir
Naples, FL 34109

DESIGNER
Eduardo Beluco
eduardo@trulyhandyllc.com

PROJECT
LAUNDRY

NOTES:

DATE: 07/06/26

APPROVAL SIGNATURE:

APPROVAL STATUS:
APPROVED

SCHEDULING DISCLAIMER:
All preliminary schedules are created based on approved drawings. Schedules will be automatically adjusted to reflect the final approval date.
We will notify everyone of the updated timeline as soon as available. Any delays in the approval of drawings and finishes will potentially delay the project delivery / install date.

Truly Handy LLC makes no representation or warranties, express or implied, with respect to the reuse of the data provided herewith, regardless of its format or the means of its transmission. There is no guarantee or representation to the user as to the accuracy, currency, suitability or reliability of this data for any purpose. The user accepts the data "as is", and assumes all risks associated with its use. By acceptance of this data, the user agrees not to transmit the data to any person or entity other than it or to another party unless the user shall include with the data a copy of this disclaimer. Truly Handy LLC assumes no responsibility for actual or consequential damage incurred as a result of any user's reliance on this data. Final engineering subject to change without notice.

PAGE: