DESIGN SPECIFICATIONS:

THE EXTERIOR APPEARANCE OF BUILDS IN THESE PLANS IS FOR DESIGN REFERENCE ONLY. ACTUAL COLORS AND FINISHES ARE SUBJECT TO VARIATION DUE TO NATURAL LIGHT AND MATERIAL FACTORS. THE MATERIAL, COLOR, AND HARDWARE HAVE BEEN SELECTED FOR THE BEST ENGINEERING SOLUTION WHILE REMAINING WITHIN THE APPROVED BUDGET.


DIMENSION SPECIFICATIONS:

DIMENSIONS ARE BASED ON CONSTRUCTION BLUE PRINTS. IT IS MANDATORY FOR THE CONTRACTOR/INSTALLER TO PERFORM A THOROUGH SECOND VERIFICATION OF ALL CRITICAL SITE DIMENSIONS PRIOR TO FABRICATION OR COMMENCING WORK. THE DESIGNER IS NOT RESPONSIBLE FOR ERRORS RESULTING FROM UNVERIFIED DIMENSIONS.

ACCESS TO PRODUCT SPECS AND 3D VISUALIZATION:

THIS SET OF DRAWINGS CONTAINS HYPERLINKS HIGHLIGHTED IN YELLOW. CLICKING ON A HIGHLIGHTED NOTE WILL DIRECT YOU TO THE PRODUCT SPECIFICATION WEBPAGE. ADDITIONALLY, THE "3D MODEL LINK" HYPERLINK WILL OPEN A WEBPAGE CONTAINING BOTH A 3D RENDERED VIDEO PRESENTATION AND AN INTERACTIVE, NAVIGABLE 3D MODEL.

3DMODEL LINK

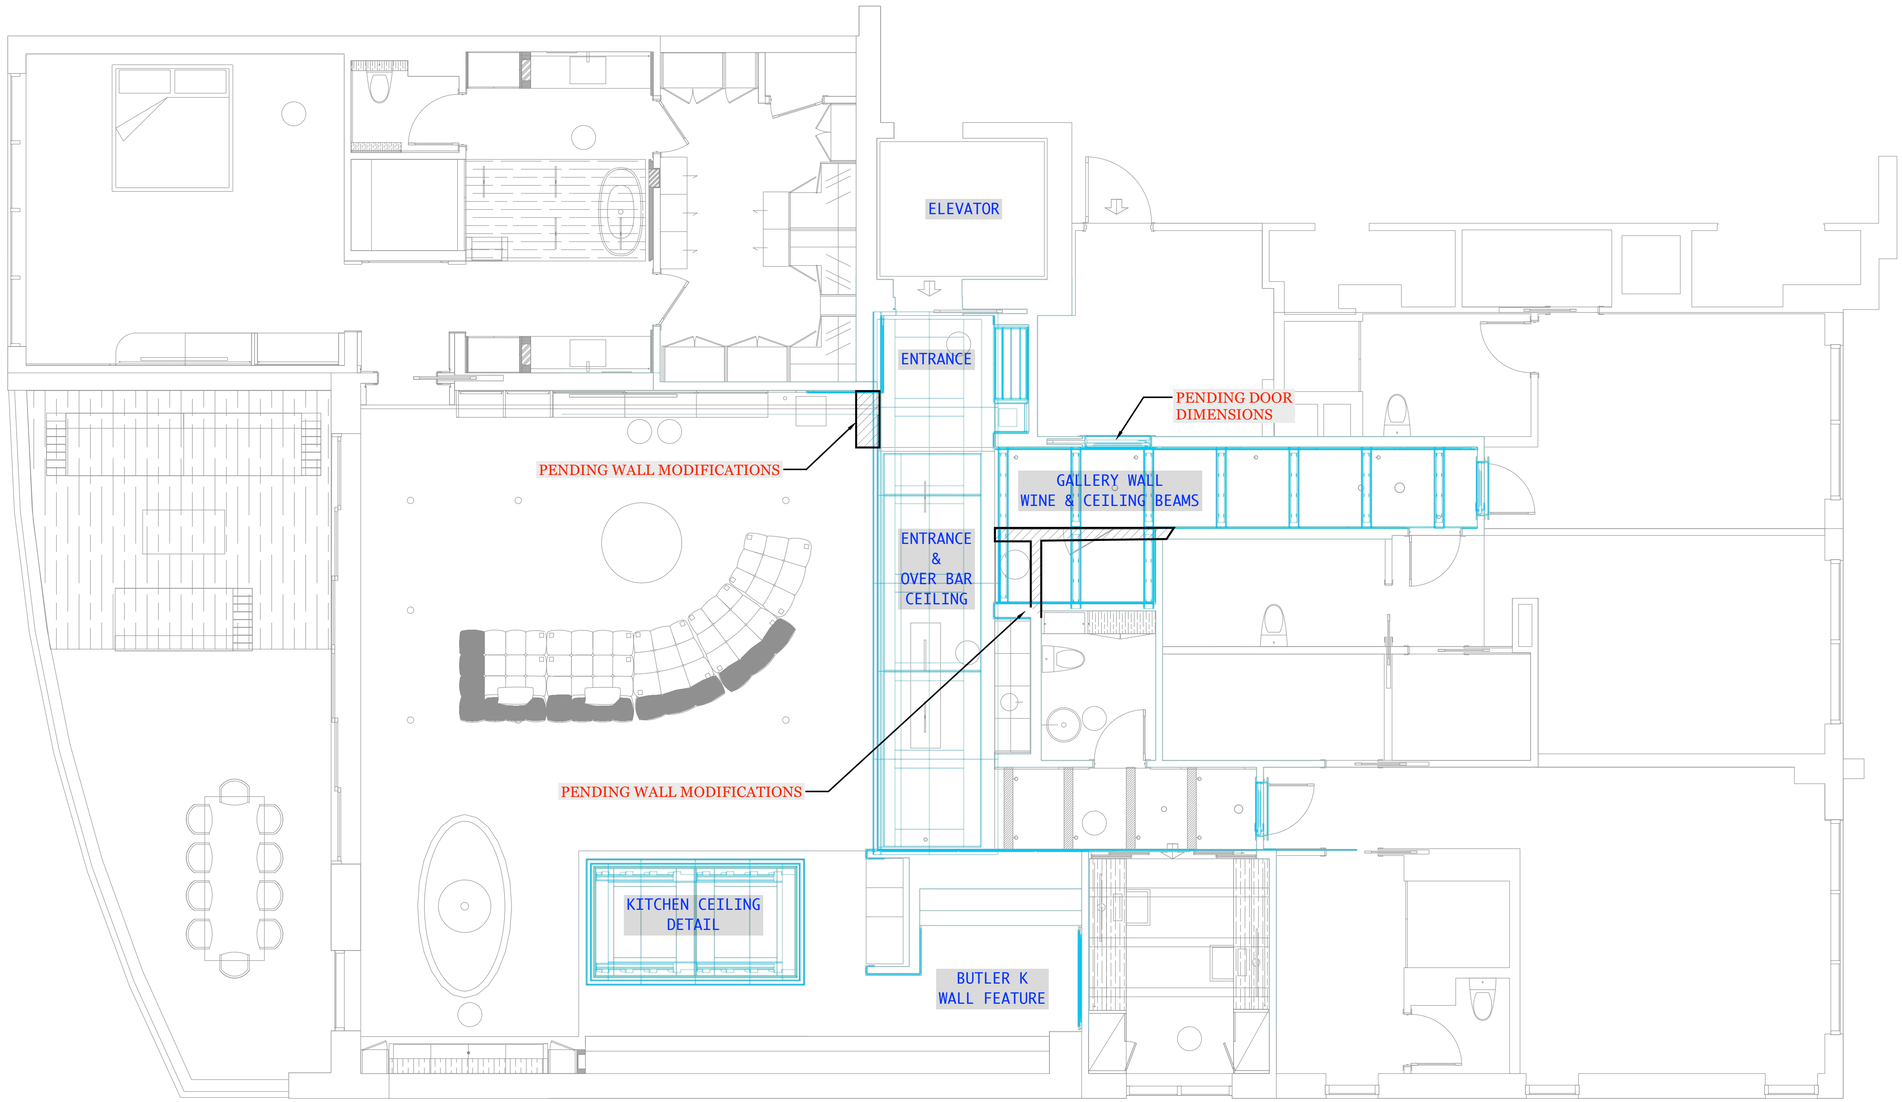

FP 1 FLOOR PLAN

Scale: 1/4" = 1'-0"

TRULY HANDY

28280 Old 41 Rd, Unit M7
Bonita Springs, FL, 34135
Tel: 239-221-9151

BODETTI RESIDENCE

CLIENT
GULFSTAR CONSTRUCTION
rich@gulfstarconstruction.com

13955 Old Coast Rd #1601
Naples, FL 34110

DESIGNER
Eduardo Beluco
eduardo@trulyhandyllc.com

PROJECT
FLOOR PLAN

NOTES:

DATE: 10/16/26

APPROVAL SIGNATURE:

APPROVAL STATUS:
PENDING

SCHEDULING DISCLAIMER:
All preliminary schedules are created based on approved drawings. Schedules will be automatically adjusted to reflect the final approval date.
We will notify everyone of the updated timeline as soon as available. Any delays in the approval of drawings and finishes will potentially delay the project delivery / install date.

Truly Handy LLC makes no representation or warranties, express or implied, with respect to the reuse of the data provided herewith, regardless of its format or the means of its transmission. There is no guarantee or representation to the user as to the accuracy, currency, suitability or reliability of this data for any purpose. The user accepts the data "as is", and assumes all risks associated with its use. By acceptance of this data, the user agrees not to transmit this data or provide access or any part of it to another party unless the user shall include with the data a copy of this disclaimer. Truly Handy LLC assumes no responsibility for actual or consequential damage incurred as a result of any user's reliance on this data. Final engineering subject to change without notice.

STAIN COLOR #1: RIFT WHITE OAK
WALL & CEILING PANELS + CABS
(TO MATCH APPROVED SAMPLE)

ST-0133-MW
EXAMPLE SAMPLE LINK

PAINT GRADE COLOR #1:
WALL PANELS
SW 7006 EXTRA WHITE (MATTE)

PA-0130-MW
PAINT COLOR LINK



A
1
PERSPECTIVE VIEW
Scale: NO SCALE

TRULY HANDY

28280 Old 41 Rd, Unit M7
Bonita Springs, FL, 34135
Tel: 239-221-9151

BODETTI RESIDENCE

CLIENT
GULFSTAR CONSTRUCTION
rich@gulfstarconstruction.com

13955 Old Coast Rd #1601
Naples, FL 34110

DESIGNER
Eduardo Beluco
eduardo@trulyhandyllc.com

PROJECT
CUSTOM BUILDS SCHEME

NOTES:


DATE: 10/16/26

APPROVAL SIGNATURE:

APPROVAL STATUS:
PENDING


SCHEDULING DISCLAIMER:
All preliminary schedules are created based on approved drawings. Schedules will be automatically adjusted to reflect the final approval date.
We will notify everyone of the updated timeline as soon as available. Any delays in the approval of drawings and finishes will potentially delay the project delivery / install date.

Truly Handy LLC makes no representation or warranties, express or implied, with respect to the reuse of the data provided herewith, regardless of its format or the means of its transmission. There is no guarantee or representation to the user as to the accuracy, currency, suitability or reliability of this data for any purpose. The user accepts the data "as is", and assumes all risks associated with its use. By acceptance of this data, the user agrees not to transmit this data or provide access or any part of it to another party unless the user shall include with the data a copy of this disclaimer. Truly Handy LLC assumes no responsibility for actual or consequential damage incurred as a result of any user's reliance on this data. Final engineering subject to change without notice.

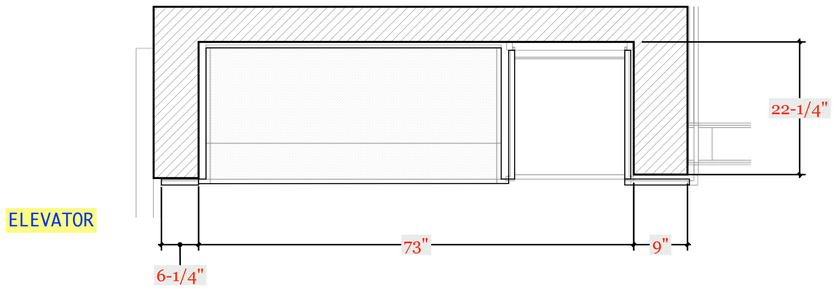

TOP 1 TOP VIEW - WALL DIMENSIONS **(TO BE VERIFIED)**

Scale: 1" = 1'-0"

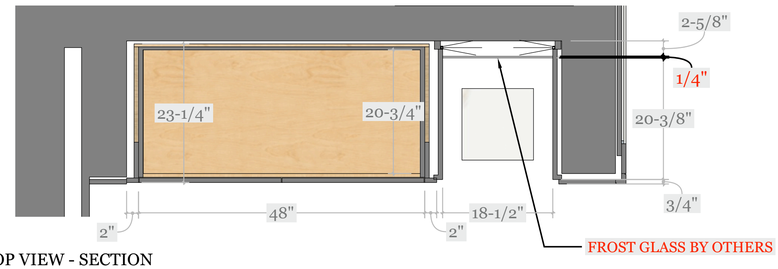

TOP 1 TOP VIEW - SECTION

Scale: 1" = 1'-0"

STAIN COLOR #1: RIFT WHITE OAK
WALL & CEILING PANELS + CABS
(TO MATCH APPROVED SAMPLE)

ST-0133-MW
EXAMPLE SAMPLE LINK


PAINT GRADE COLOR #1:
WALL PANELS
SW 7006 EXTRA WHITE (MATTE)

PA-0130-MW
PAINT COLOR LINK




A 1 PERSPECTIVE VIEW - ENTRANCE

Scale: NO SCALE

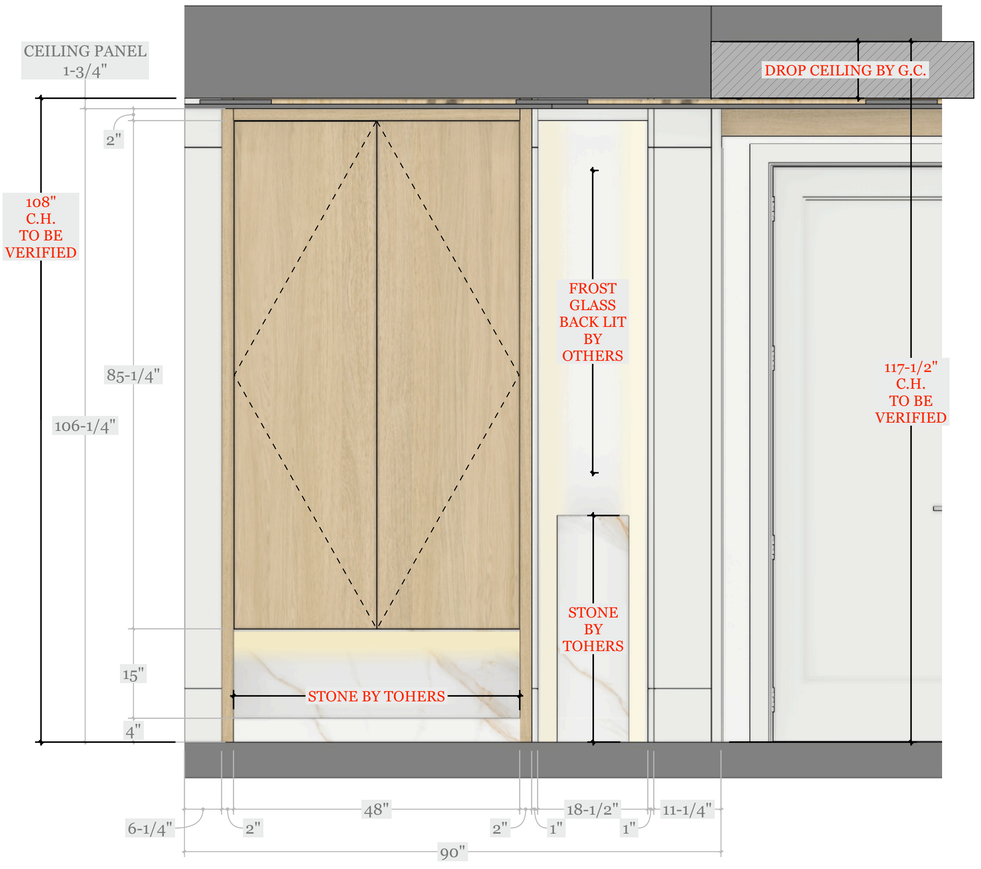


A 1 ELEVATION A

Scale: 1" = 1'-0"

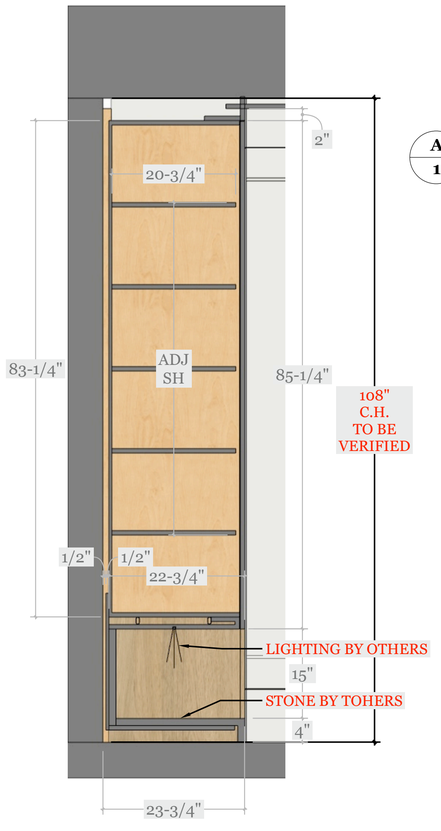

SD 1 SIDE SECTION

Scale: 1" = 1'-0"

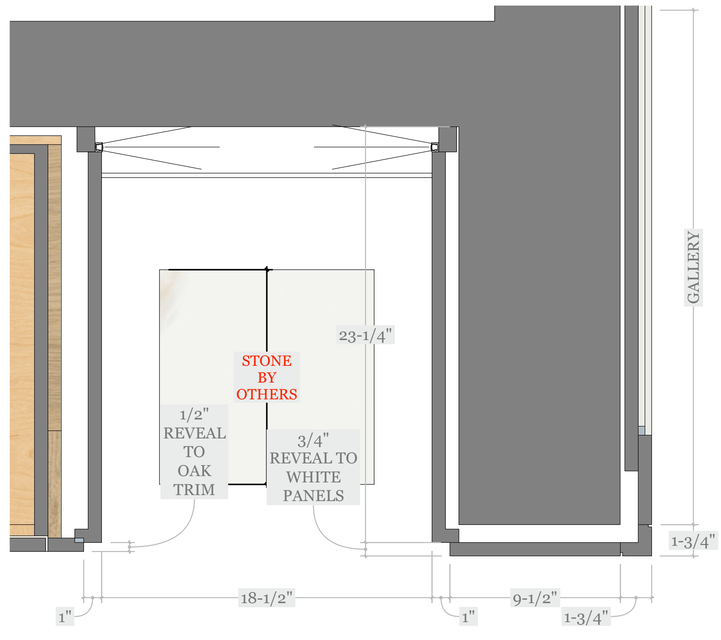

D 1 ART NICHE DETAIL

Scale: 3" = 1'-0"

TRULY HANDY

28280 Old 41 Rd, Unit M7
Bonita Springs, FL, 34135
Tel: 239-221-9151

BODETTI RESIDENCE

CLIENT
GULFSTAR CONSTRUCTION
rich@gulfstarconstruction.com

13955 Old Coast Rd #1601
Naples, FL 34110

DESIGNER
Eduardo Beluco
eduardo@trulyhandyllc.com

PROJECT
ENTRANCE

NOTES:


DATE: 10/16/26

APPROVAL SIGNATURE:

APPROVAL STATUS:
PENDING


SCHEDULING DISCLAIMER:
All preliminary schedules are created based on approved drawings. Schedules will be automatically adjusted to reflect the final approval date.
We will notify everyone of the updated timeline as soon as available. Any delays in the approval of drawings and finishes will potentially delay the project delivery / install date.

Truly Handy LLC makes no representation or warranties, express or implied, with respect to the reuse of the data provided herewith, regardless of its format or the means of its transmission. There is no guarantee or representation to the user as to the accuracy, currency, suitability or reliability of this data for any purpose. The user accepts the data "as is", and assumes all risks associated with its use. By acceptance of this data, the user agrees not to transmit this data or provide access or any part of it to another party unless the user shall include with the data a copy of this disclaimer. Truly Handy LLC assumes no responsibility for actual or consequential damage incurred as a result of any user's reliance on this data. Final engineering subject to change without notice.

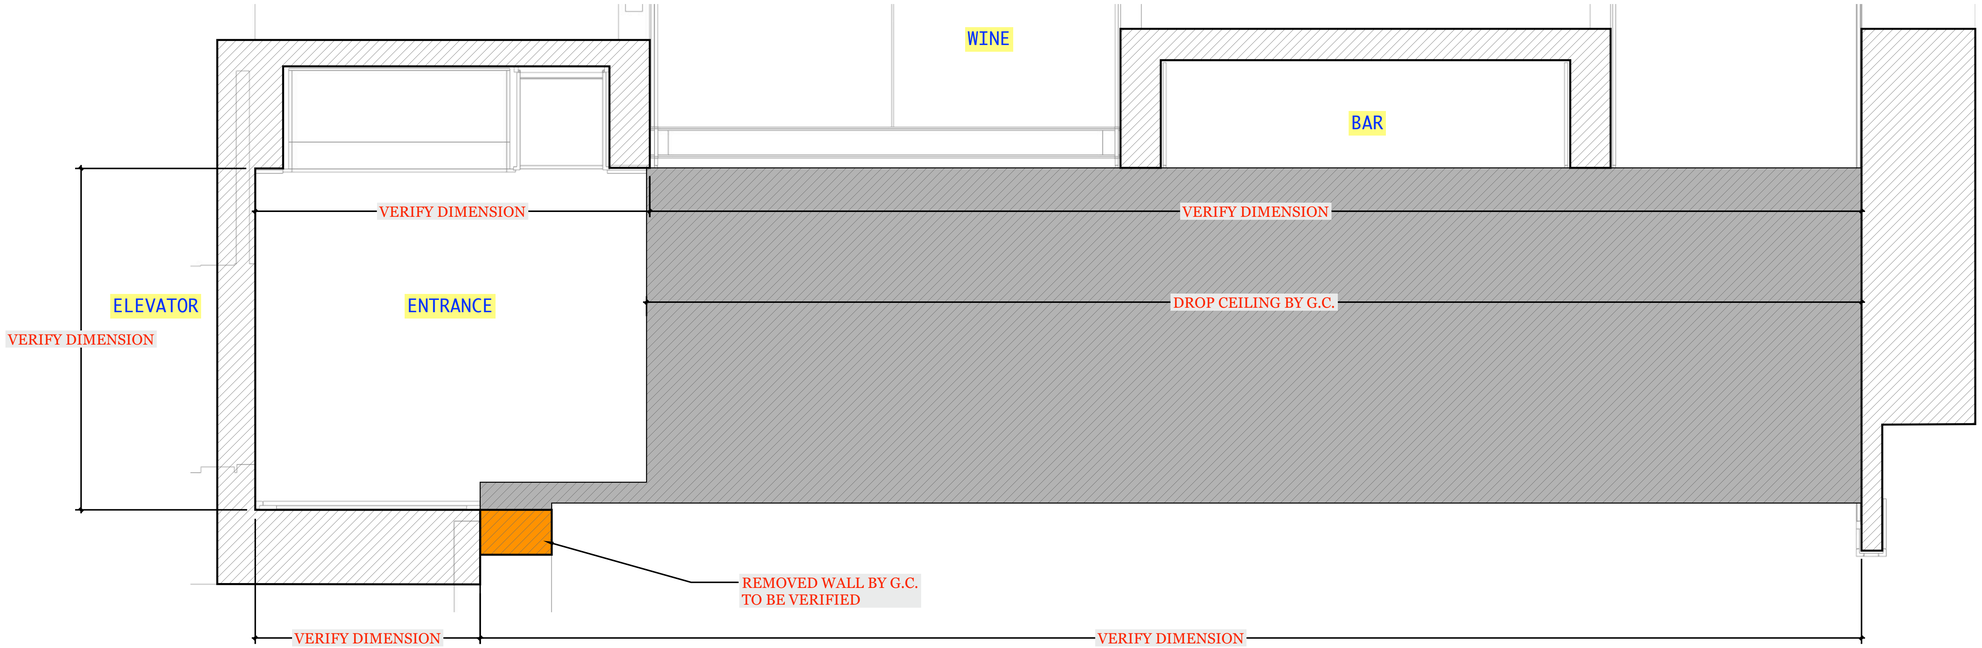

TOP 1 TOP VIEW - WALL DIMENSIONS **(TO BE VERIFIED)**

Scale: 1" = 1'-0"

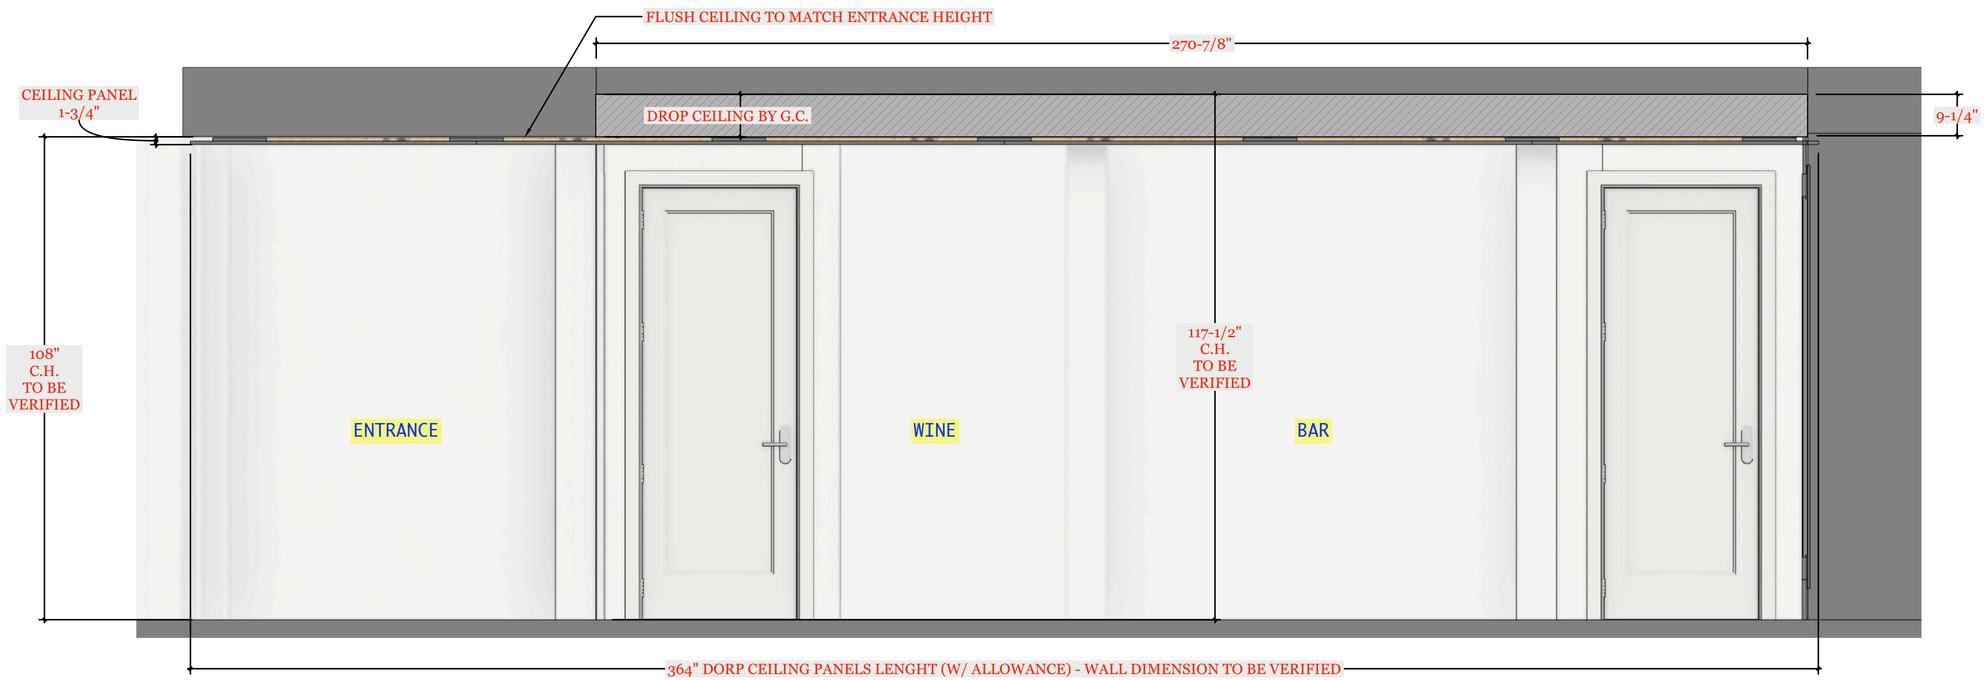

A 1 ELEVATION A

Scale: 1" = 1'-0"

TRULY HANDY

28280 Old 41 Rd, Unit M7
Bonita Springs, FL, 34135
Tel: 239-221-9151

BODETTI RESIDENCE

CLIENT
GULFSTAR CONSTRUCTION
rich@gulfstarconstruction.com

13955 Old Coast Rd #1601
Naples, FL 34110

DESIGNER
Eduardo Beluco
eduardo@trulyhandyllc.com

PROJECT
ENTRANCE & OVER BAR CEILING

NOTES:

DATE: 10/16/26


APPROVAL SIGNATURE:

APPROVAL STATUS:
PENDING

SCHEDULING DISCLAIMER:
All preliminary schedules are created based on approved drawings. Schedules will be automatically adjusted to reflect the final approval date.
We will notify everyone of the updated timeline as soon as available. Any delays in the approval of drawings and finishes will potentially delay the project delivery / install date.


Truly Handy LLC makes no representation or warranties, express or implied, with respect to the reuse of the data provided herewith, regardless of its format or the means of its transmission. There is no guarantee or representation to the user as to the accuracy, currency, suitability or reliability of this data for any purpose. The user accepts the data "as is", and assumes all risks associated with its use. By acceptance of this data, the user agrees not to transmit this data or provide access or any part of it to another party unless the user shall include with the data a copy of this disclaimer. Truly Handy LLC assumes no responsibility for actual or consequential damage incurred as a result of any user's reliance on this data. Final engineering subject to change without notice.

PAGE:
4

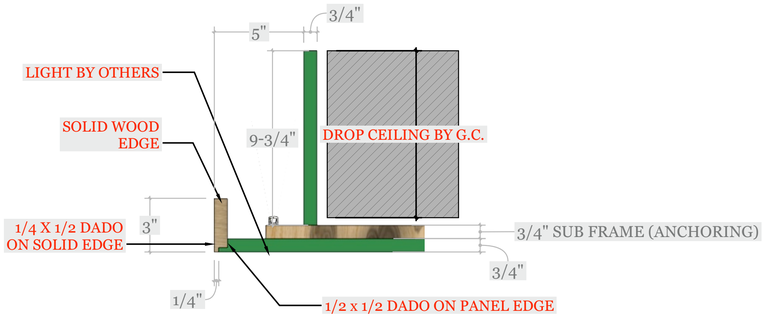


D 1 DROP DETAIL - LIGHTING

Scale: 3" = 1'-0"

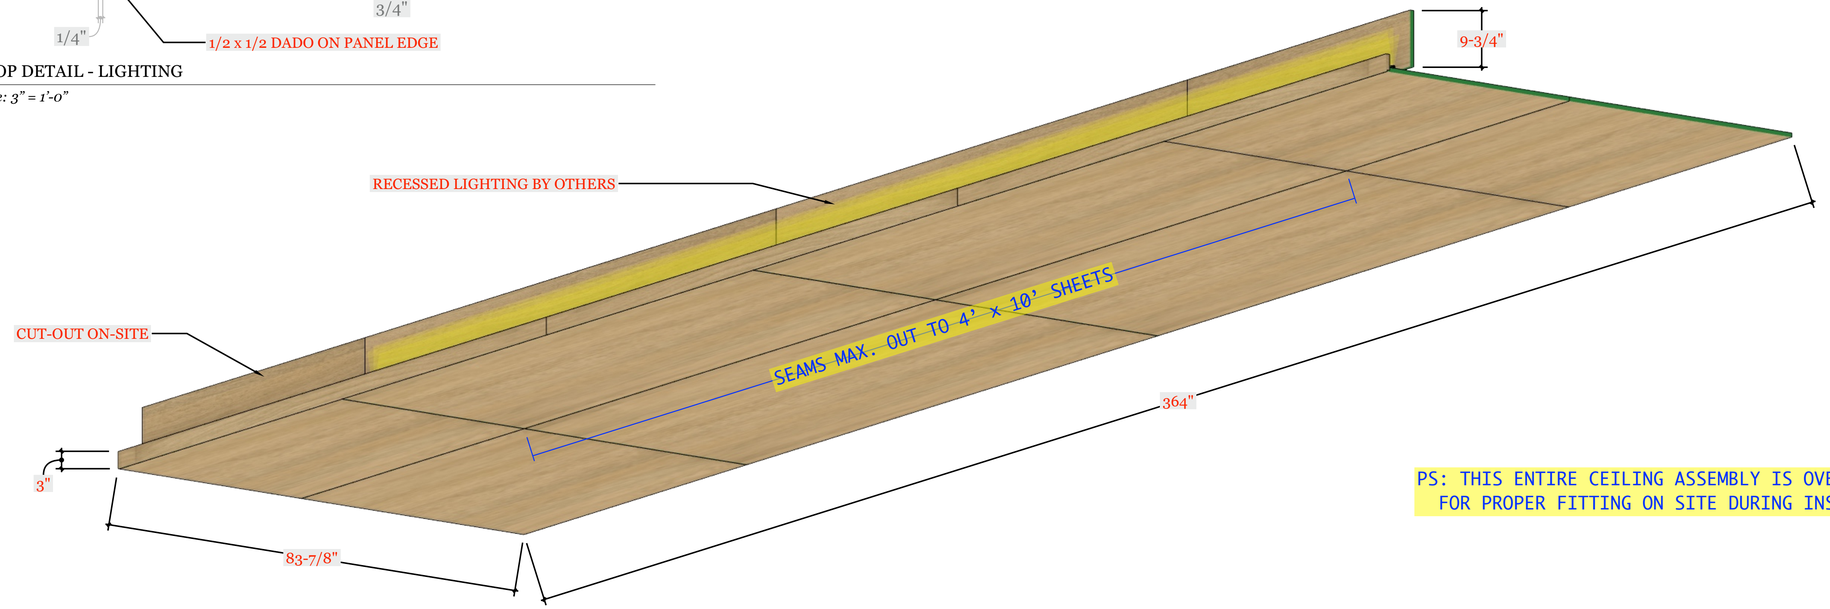


ISO 1 ISOMETRIC VIEW - PANELS ONLY

Scale: 1" = 1'-0"

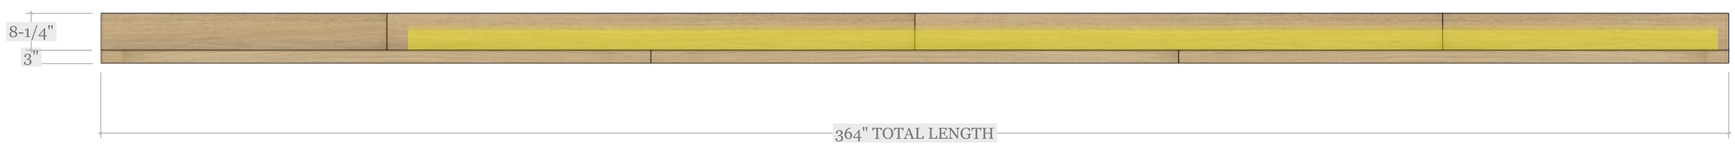

A 1 ELEVATION A

Scale: 3/4" = 1'-0"

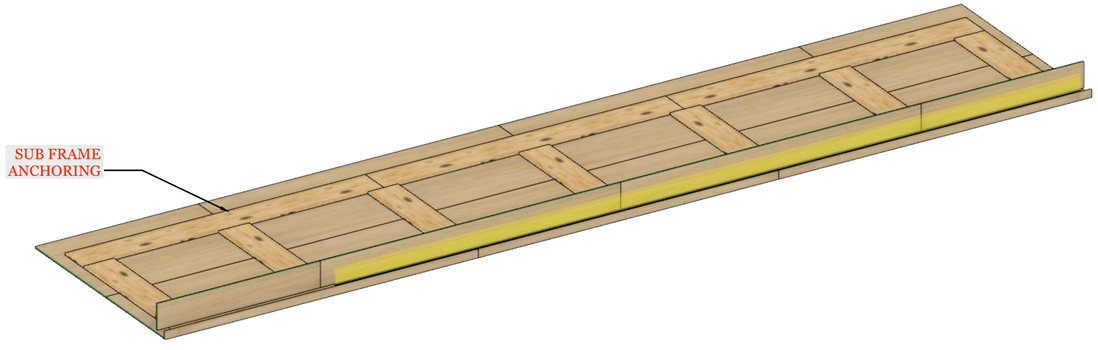

ISO 2 ISOMETRIC VIEW - FROM BEHIND

Scale: 1/2" = 1'-0"



SD 1 SIDE SECTION

Scale: 1" = 1'-0"



STAIN COLOR #1: RIFT WHITE OAK
CEILING PANELS
(TO MATCH APPROVED SAMPLE)

ST-0133-MW
EXAMPLE SAMPLE LINK

PS: THIS ENTIRE CEILING ASSEMBLY IS OVERSIZED FOR PROPER FITTING ON SITE DURING INSTALL

TRULY HANDY

28280 Old 41 Rd, Unit M7
Bonita Springs, FL, 34135
Tel: 239-221-9151

BODETTI RESIDENCE

CLIENT
GULFSTAR CONSTRUCTION
rich@gulfstarconstruction.com

13955 Old Coast Rd #1601
Naples, FL 34110

DESIGNER
Eduardo Beluco
eduardo@trulyhandyllc.com

PROJECT
ENTRANCE & OVER BAR CEILING

NOTES:

DATE: 10/16/26

APPROVAL SIGNATURE:

APPROVAL STATUS:
PENDING


SCHEDULING DISCLAIMER:
All preliminary schedules are created based on approved drawings. Schedules will be automatically adjusted to reflect the final approval date.
We will notify everyone of the updated timeline as soon as available. Any delays in the approval of drawings and finishes will potentially delay the project delivery / install date.

Truly Handy LLC makes no representation or warranties, express or implied, with respect to the reuse of the data provided herewith, regardless of its format or the means of its transmission. There is no guarantee or representation to the user as to the accuracy, currency, suitability or reliability of this data for any purpose. The user accepts the data "as is", and assumes all risks associated with its use. By acceptance of this data, the user agrees not to transmit this data or provide access or any part of it to another party unless the user shall include with the data a copy of this disclaimer. Truly Handy LLC assumes no responsibility for actual or consequential damage incurred as a result of any user's reliance on this data. Final engineering subject to change without notice.



STAIN COLOR #1: RIFT WHITE OAK
CEILING PANELS
(TO MATCH APPROVED SAMPLE)

ST-0133-MW
EXAMPLE SAMPLE LINK

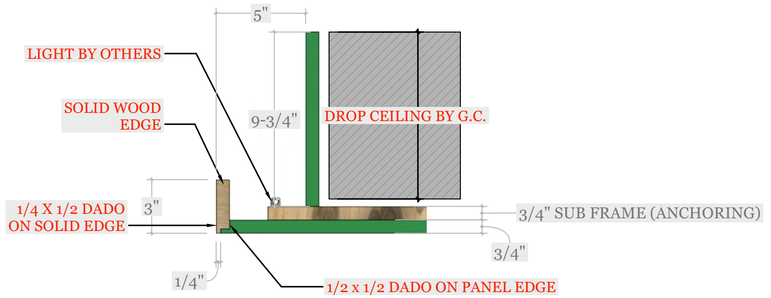

D 1 DROP DETAIL - LIGHTING
Scale: 3" = 1'-0"



TOP B TOP VIEW - FROM BACK OF PANELING - SUB FRAME + PANELS ALIGNIMENT
Scale: 3/4" = 1'-0"

TRULY HANDY

28280 Old 41 Rd, Unit M7
Bonita Springs, FL, 34135
Tel: 239-221-9151

BODETTI RESIDENCE

CLIENT
GULFSTAR CONSTRUCTION
rich@gulfstarconstruction.com

13955 Old Coast Rd #1601
Naples, FL 34110

DESIGNER
Eduardo Beluco
eduardo@trulyhandyllc.com

PROJECT
ENTRANCE & OVER BAR CEILING

NOTES:


DATE: 10/16/26

APPROVAL SIGNATURE:

APPROVAL STATUS:
PENDING


SCHEDULING DISCLAIMER:
All preliminary schedules are created based on approved drawings. Schedules will be automatically adjusted to reflect the final approval date.
We will notify everyone of the updated timeline as soon as available. Any delays in the approval of drawings and finishes will potentially delay the project delivery / install date.

Truly Handy LLC makes no representation or warranties, express or implied, with respect to the reuse of the data provided herewith, regardless of its format or the means of its transmission. There is no guarantee or representation to the user as to the accuracy, currency, suitability or reliability of this data for any purpose. The user accepts the data "as is", and assumes all risks associated with its use. By acceptance of this data, the user agrees not to transmit this data or provide access or any part of it to another party unless the user shall include with the data a copy of this disclaimer. Truly Handy LLC assumes no responsibility for actual or consequential damage incurred as a result of any user's reliance on this data. Final engineering subject to change without notice.

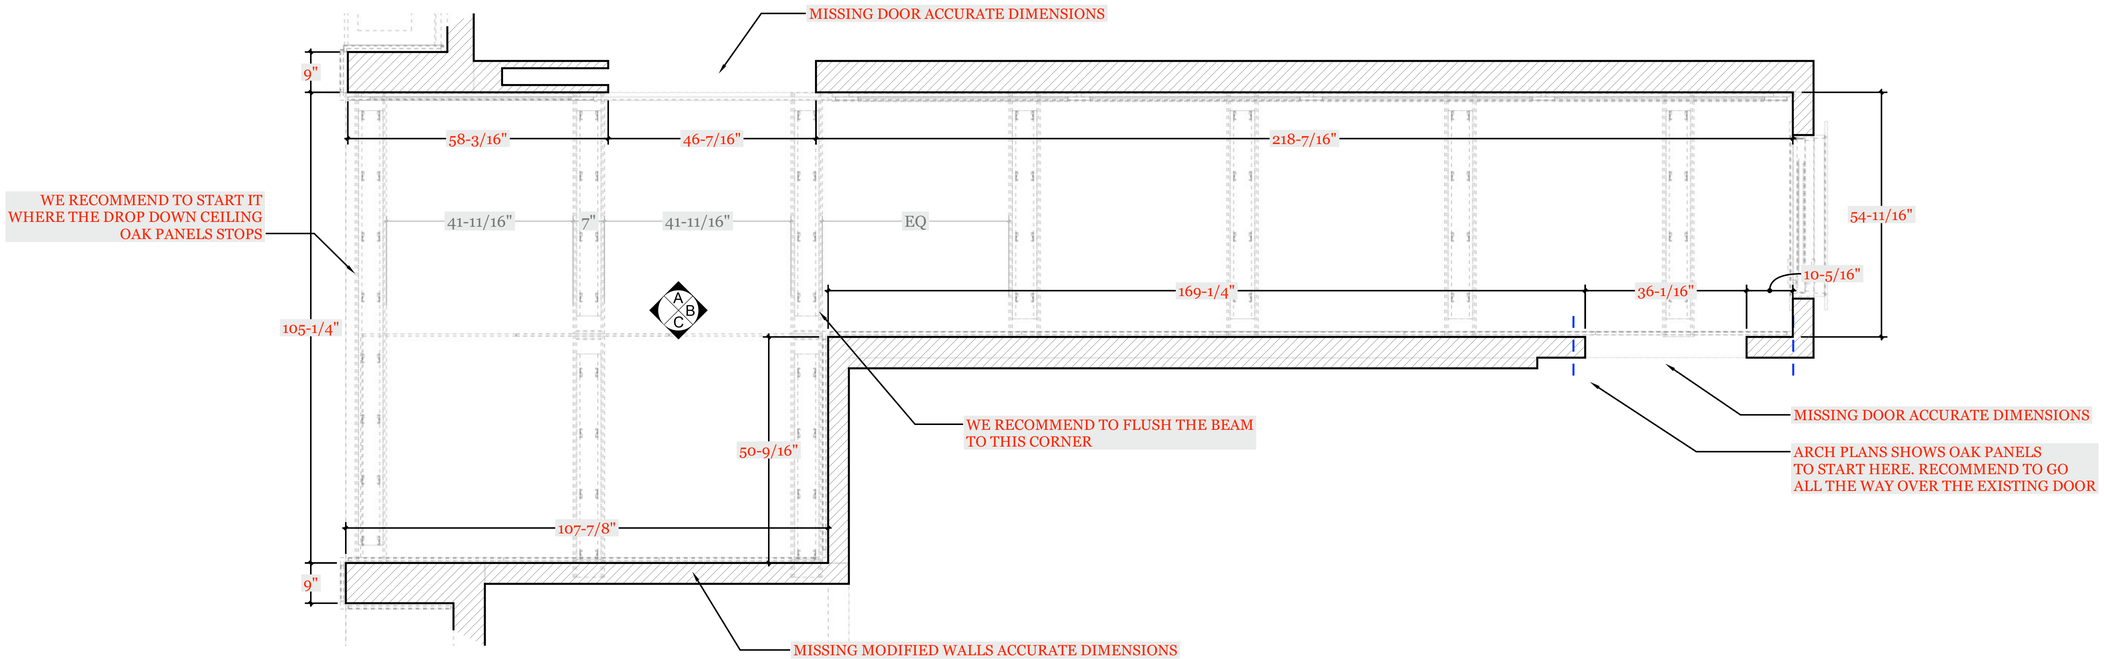

TOP 1 PLAN VIEW - CORRIDOR GALLERY WALL / WINE **(ALL WALL DIMENSIONS TO BE VERIFIED)**

Scale: 3/4" = 1'-0"

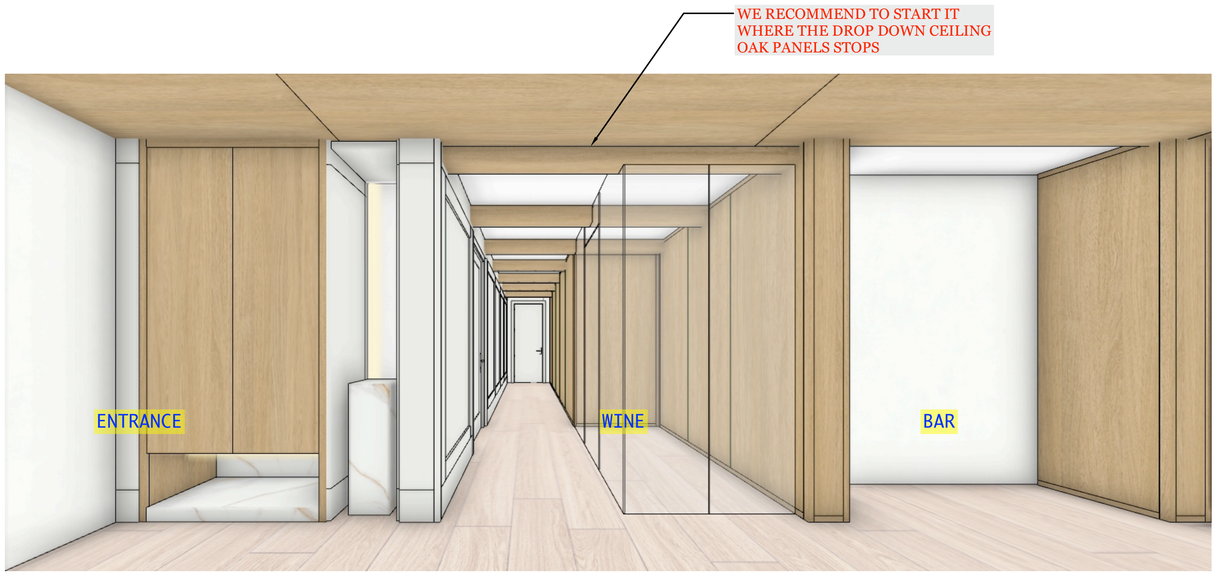

P 1 PERSPECTIVE VIEW

TRULY HANDY

28280 Old 41 Rd, Unit M7
Bonita Springs, FL, 34135
Tel: 239-221-9151

BODETTI RESIDENCE

CLIENT
GULFSTAR CONSTRUCTION
rich@gulfstarconstruction.com

13955 Old Coast Rd #1601
Naples, FL 34110

DESIGNER
Eduardo Beluco
eduardo@trulyhandyllc.com

PROJECT
GALLERY WALL & WINE

NOTES:


DATE: 10/16/26

APPROVAL SIGNATURE:

APPROVAL STATUS:
PENDING

SCHEDULING DISCLAIMER:
All preliminary schedules are created based on approved drawings. Schedules will be automatically adjusted to reflect the final approval date.
We will notify everyone of the updated timeline as soon as available. Any delays in the approval of drawings and finishes will potentially delay the project delivery / install date.

Truly Handy LLC makes no representation or warranties, express or implied, with respect to the reuse of the data provided herewith, regardless of its format or the means of its transmission. There is no guarantee or representation to the user as to the accuracy, currency, suitability or reliability of this data for any purpose. The user accepts the data "as is", and assumes all risks associated with its use. By acceptance of this data, the user agrees not to transmit this data or provide access or any part of it to another party unless the user shall include with the data a copy of this disclaimer. Truly Handy LLC assumes no responsibility for actual or consequential damage incurred as a result of any user's reliance on this data. Final engineering subject to change without notice.

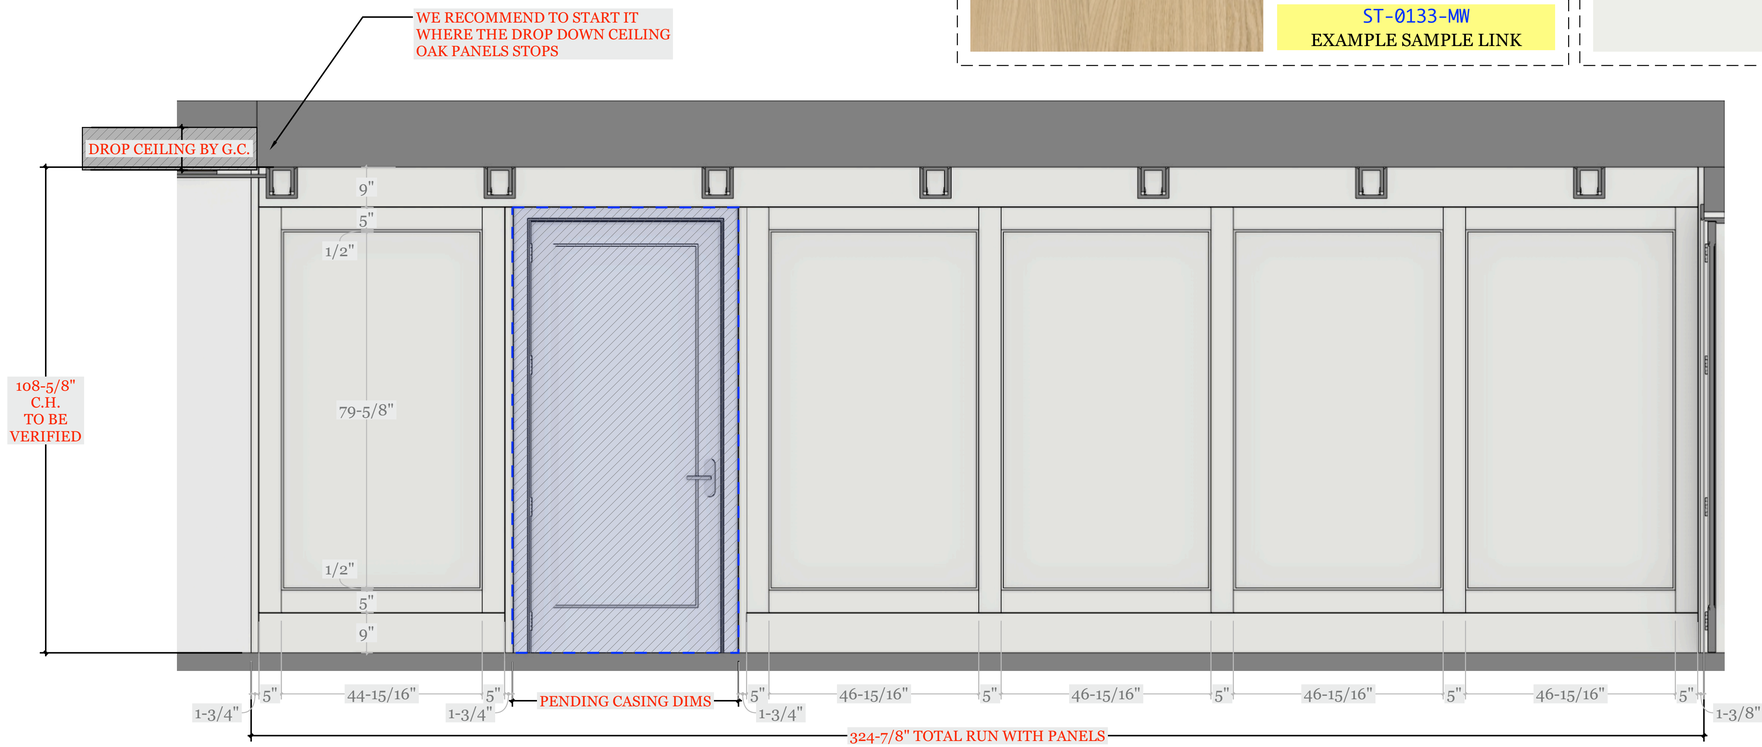

STAIN COLOR #1: RIFT WHITE OAK
WALL & CEILING PANELS + CABS
(TO MATCH APPROVED SAMPLE)


ST-0133-MW
EXAMPLE SAMPLE LINK

PAINT GRADE COLOR #1:
WALL PANELS
SW 7006 EXTRA WHITE (MATTE)

PA-0130-MW
PAINT COLOR LINK

ELV A ELEVATION A - CORRIDOR GALLERY WALL **(ALL WALL DIMENSIONS TO BE VERIFIED)**

Scale: 3/4" = 1'-0"

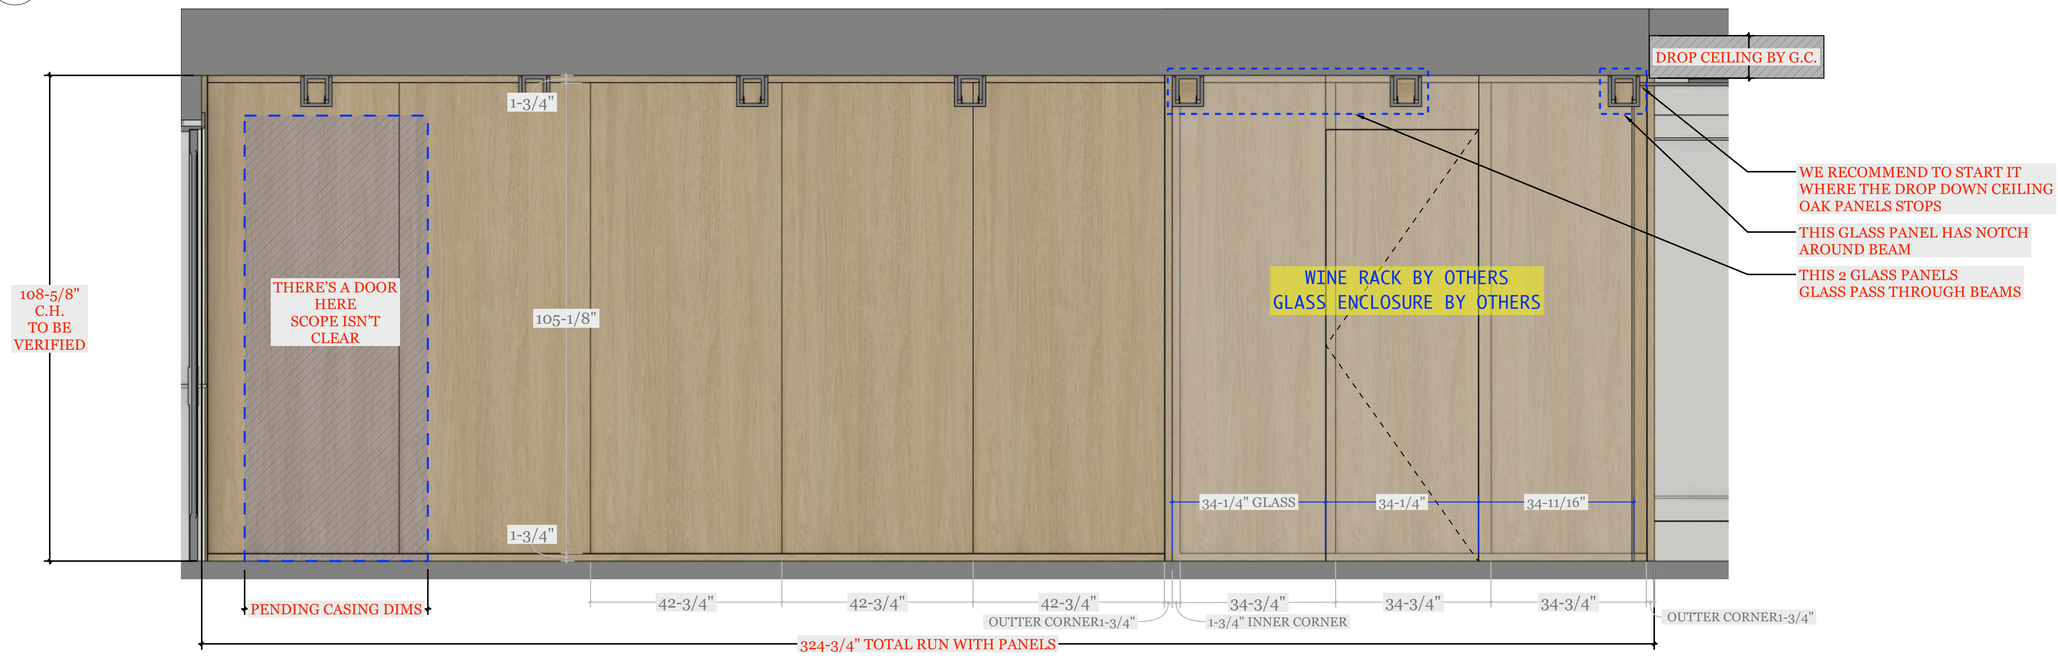

ELV C ELEVATION C - CORRIDOR WINE WALL **(ALL WALL DIMENSIONS TO BE VERIFIED)**

Scale: 3/4" = 1'-0"

TRULY HANDY

28280 Old 41 Rd, Unit M7
Bonita Springs, FL, 34135
Tel: 239-221-9151

BODETTI RESIDENCE

CLIENT
GULFSTAR CONSTRUCTION
rich@gulfstarconstruction.com

13955 Old Coast Rd #1601
Naples, FL 34110

DESIGNER
Eduardo Beluco
eduardo@trulyhandyllc.com

PROJECT
GALLERY WALL & WINE

NOTES:

DATE: 10/16/26

APPROVAL SIGNATURE:

APPROVAL STATUS:
PENDING

SCHEDULING DISCLAIMER:
All preliminary schedules are created based on approved drawings. Schedules will be automatically adjusted to reflect the final approval date.
We will notify everyone of the updated timeline as soon as available. Any delays in the approval of drawings and finishes will potentially delay the project delivery / install date.


Truly Handy LLC makes no representation or warranties, express or implied, with respect to the reuse of the data provided herewith, regardless of its format or the means of its transmission. There is no guarantee or representation to the user as to the accuracy, currency, suitability or reliability of this data for any purpose. The user accepts the data "as is", and assumes all risks associated with its use. By acceptance of this data, the user agrees not to transmit this data or provide access or any part of it to another party unless the user shall include with the data a copy of this disclaimer. Truly Handy LLC assumes no responsibility for actual or consequential damage incurred as a result of any user's reliance on this data. Final engineering subject to change without notice.

STAIN COLOR #1: RIFT WHITE OAK
WALL & CEILING PANELS + CABS
(TO MATCH APPROVED SAMPLE)


ST-0133-MW
EXAMPLE SAMPLE LINK

PAINT GRADE COLOR #1:
WALL PANELS
SW 7006 EXTRA WHITE (MATTE)


PA-0130-MW
PAINT COLOR LINK

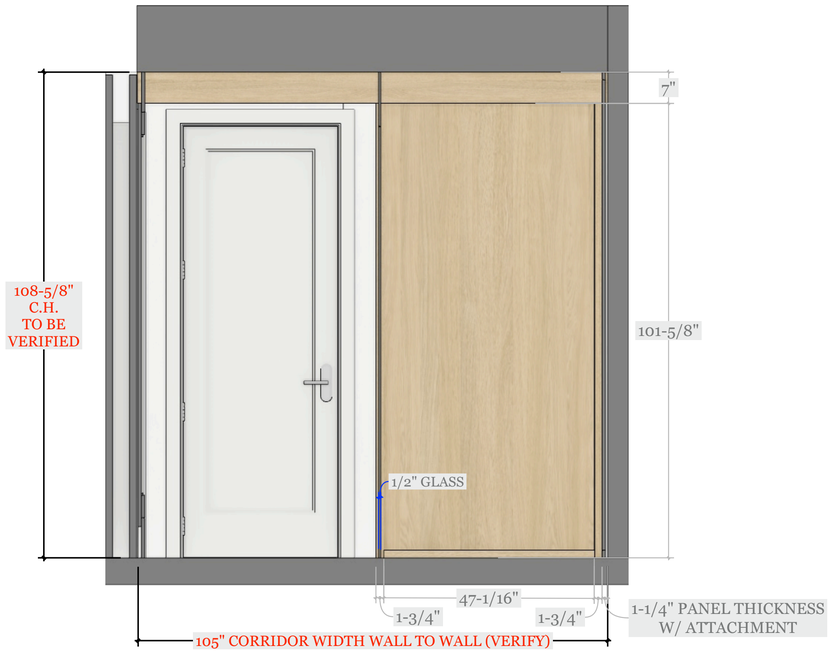

ELV B ELEVATION B - CORRIDOR WINE **(ALL WALL DIMENSIONS TO BE VERIFIED)**
Scale: 3/4" = 1'-0"

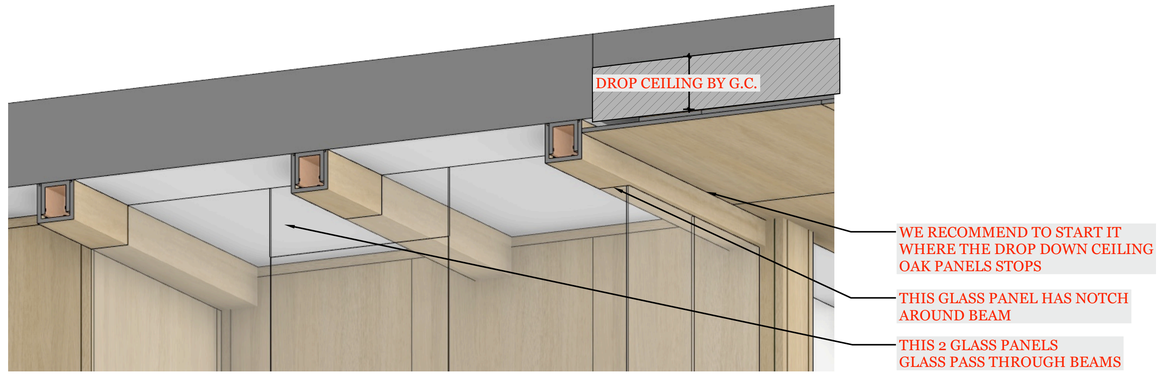

ISO C ISOMETRIC DETAIL - GLASS TRANSITION
Scale: NO SCALE

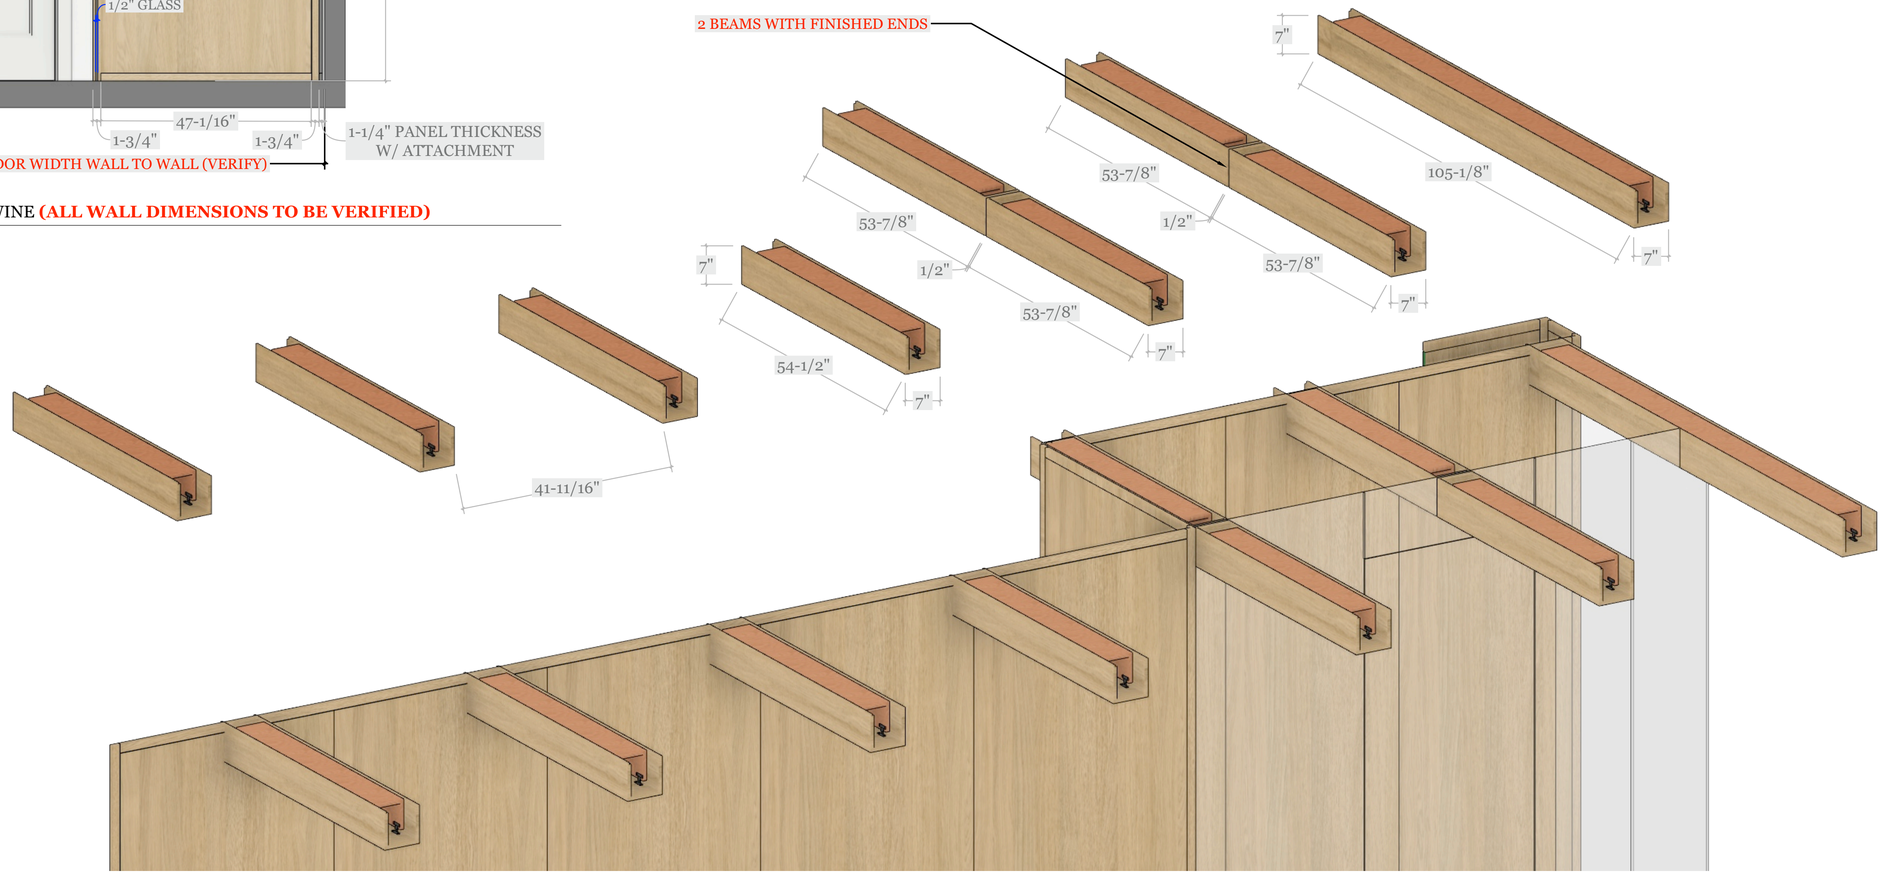

ISO C ISOMETRIC VIEW - CORRIDOR WINE WALL **(ALL WALL DIMENSIONS TO BE VERIFIED)** AND CEILING BEAMNS DETAILED
Scale: NO SCALE

TRULY HANDY

28280 Old 41 Rd, Unit M7
Bonita Springs, FL, 34135
Tel: 239-221-9151

BODETTI RESIDENCE

CLIENT
GULFSTAR CONSTRUCTION
rich@gulfstarconstruction.com

13955 Old Coast Rd #1601
Naples, FL 34110

DESIGNER
Eduardo Beluco
eduardo@trulyhandyllc.com

PROJECT
GALLERY WALL & WINE

NOTES:


DATE: 10/16/26

APPROVAL SIGNATURE:

APPROVAL STATUS:
PENDING

SCHEDULING DISCLAIMER:
All preliminary schedules are created based on approved drawings. Schedules will be automatically adjusted to reflect the final approval date.
We will notify everyone of the updated timeline as soon as available. Any delays in the approval of drawings and finishes will potentially delay the project delivery / install date.

Truly Handy LLC makes no representation or warranties, express or implied, with respect to the reuse of the data provided herewith, regardless of its format or the means of its transmission. There is no guarantee or representation to the user as to the accuracy, currency, suitability or reliability of this data for any purpose. The user accepts the data "as is", and assumes all risks associated with its use. By acceptance of this data, the user agrees not to transmit this data or provide access or any part of it to another party unless the user shall include with the data a copy of this disclaimer. Truly Handy LLC assumes no responsibility for actual or consequential damage incurred as a result of any user's reliance on this data. Final engineering subject to change without notice.

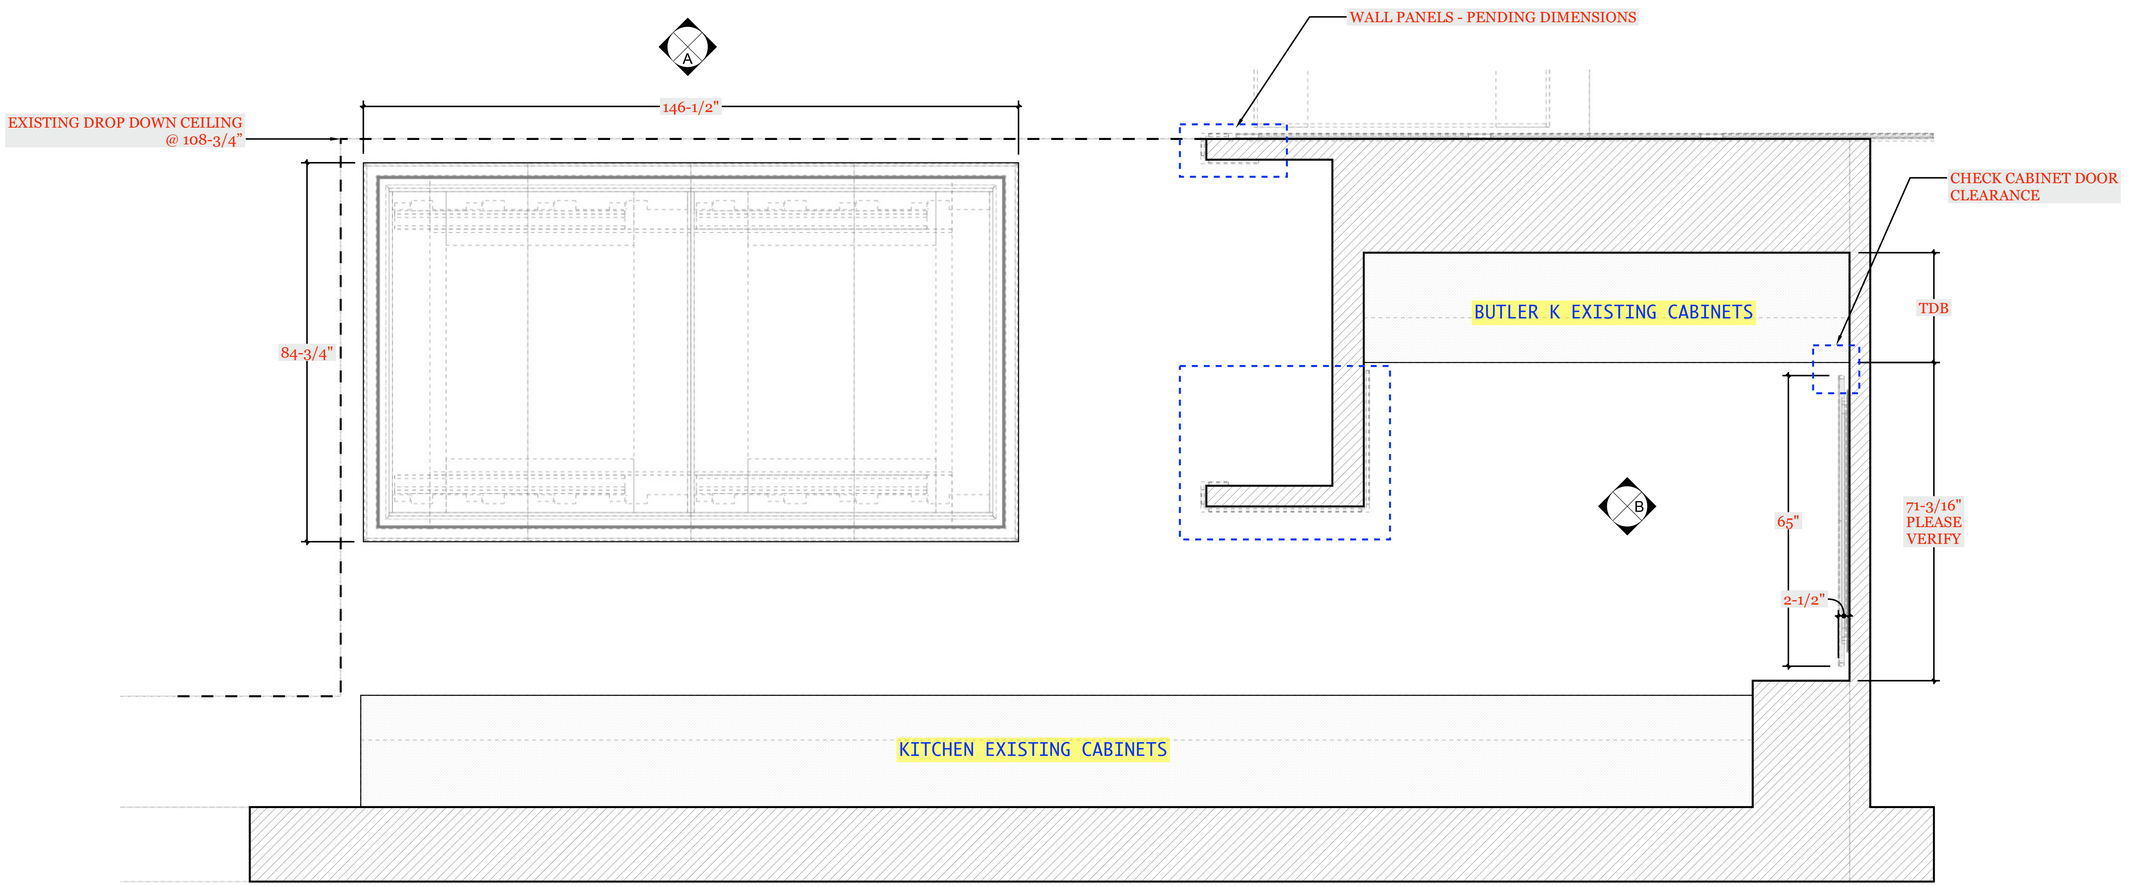


TOP 1 PLAN VIEW - KITCHEN - CEILING DETAIL **(ALL WALL DIMENSIONS TO BE VERIFIED)**

Scale: 3/4" = 1'-0"

TOP 2 PLAN VIEW - BUTLER K - WALL FEATURE **(ALL WALL DIMENSIONS TO BE VERIFIED)**

Scale: 3/4" = 1'-0"

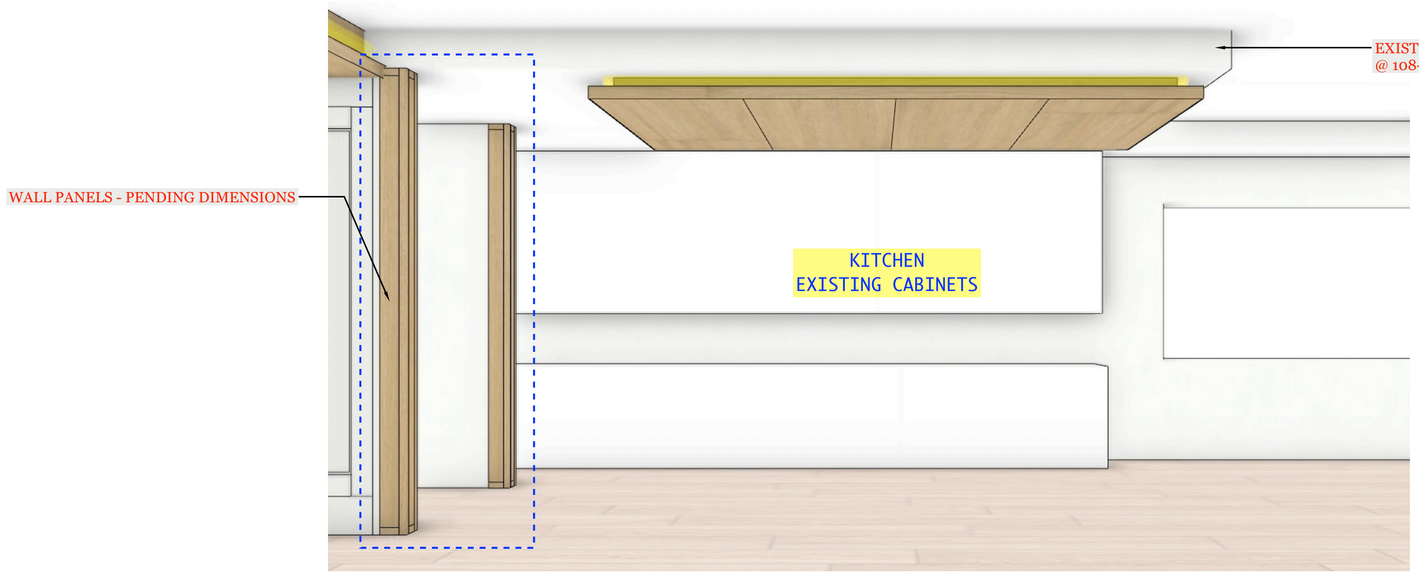

P 1 PERSPECTIVE VIEW



STAIN COLOR #1: RIFT WHITE OAK
CEILING PANELS
(TO MATCH APPROVED SAMPLE)

ST-0133-MW
EXAMPLE SAMPLE LINK

TRULY HANDY
28280 Old 41 Rd, Unit M7
Bonita Springs, FL, 34135
Tel: 239-221-9151

BODETTI RESIDENCE

CLIENT
GULFSTAR CONSTRUCTION
rich@gulfstarconstruction.com

13955 Old Coast Rd #1601
Naples, FL 34110

DESIGNER
Eduardo Beluco
eduardo@trulyhandyllc.com

PROJECT
KITCHEN CEILING DETAIL

NOTES:

DATE: 10/16/26

APPROVAL SIGNATURE:

APPROVAL STATUS:
PENDING


SCHEDULING DISCLAIMER:
All preliminary schedules are created based on approved drawings. Schedules will be automatically adjusted to reflect the final approval date.
We will notify everyone of the updated timeline as soon as available. Any delays in the approval of drawings and finishes will potentially delay the project delivery / install date.

Truly Handy LLC makes no representation or warranties, express or implied, with respect to the reuse of the data provided herewith, regardless of its format or the means of its transmission. There is no guarantee or representation to the user as to the accuracy, currency, suitability or reliability of this data for any purpose. The user accepts the data "as is", and assumes all risks associated with its use. By acceptance of this data, the user agrees not to transmit this data or provide access or any part of it to another party unless the user shall include with the data a copy of this disclaimer. Truly Handy LLC assumes no responsibility for actual or consequential damage incurred as a result of any user's reliance on this data. Final engineering subject to change without notice.



SEC A SECTION VIEW - SIDE

Scale: 1" = 1'-0"

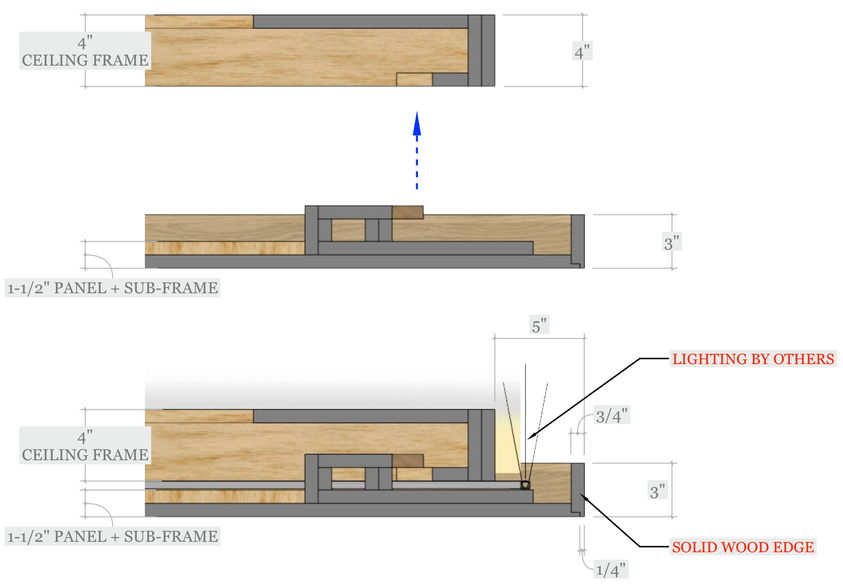


SEC B SECTION - DETAILS - SEPARATED

Scale: 3/4" = 1'-0"




ISO S ISOMETRIC VIEW - SIDE SECTION - CONNECTION

Scale: NO SCALE

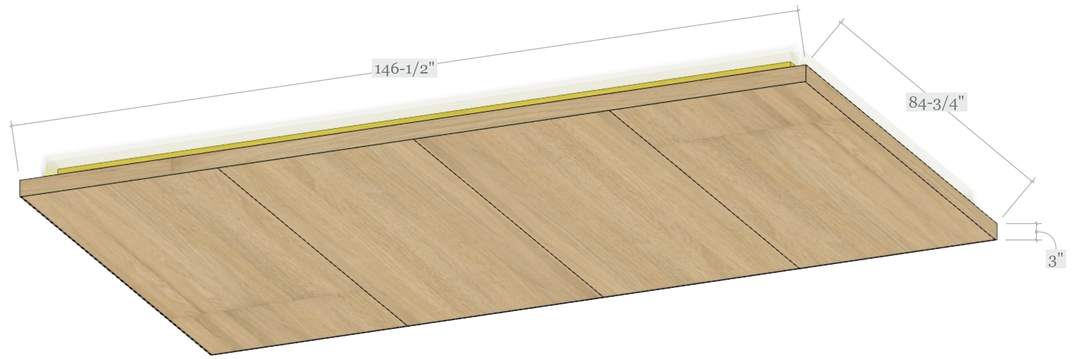


ISO A ISOMETRIC VIEW

Scale: NO SCALE

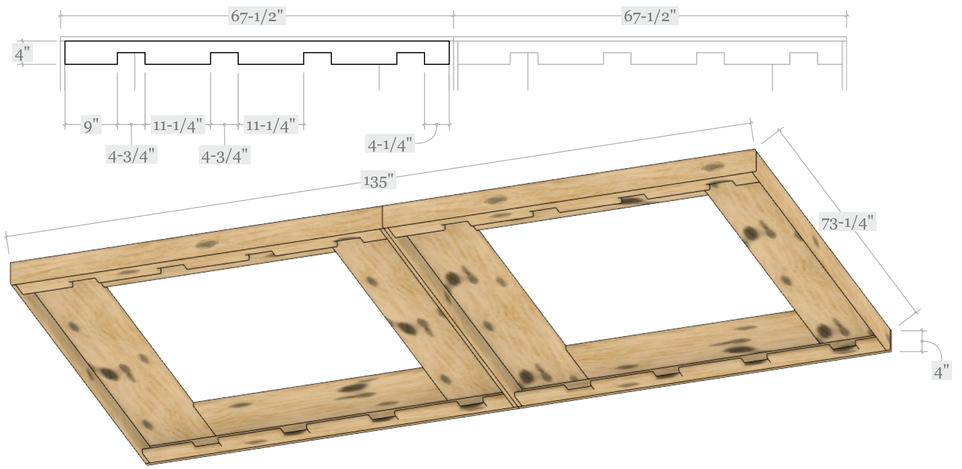

ISO D1 ISOMETRIC VIEW - CEILING FRAME - BRAKET DETAIL

Scale: NO SCALE

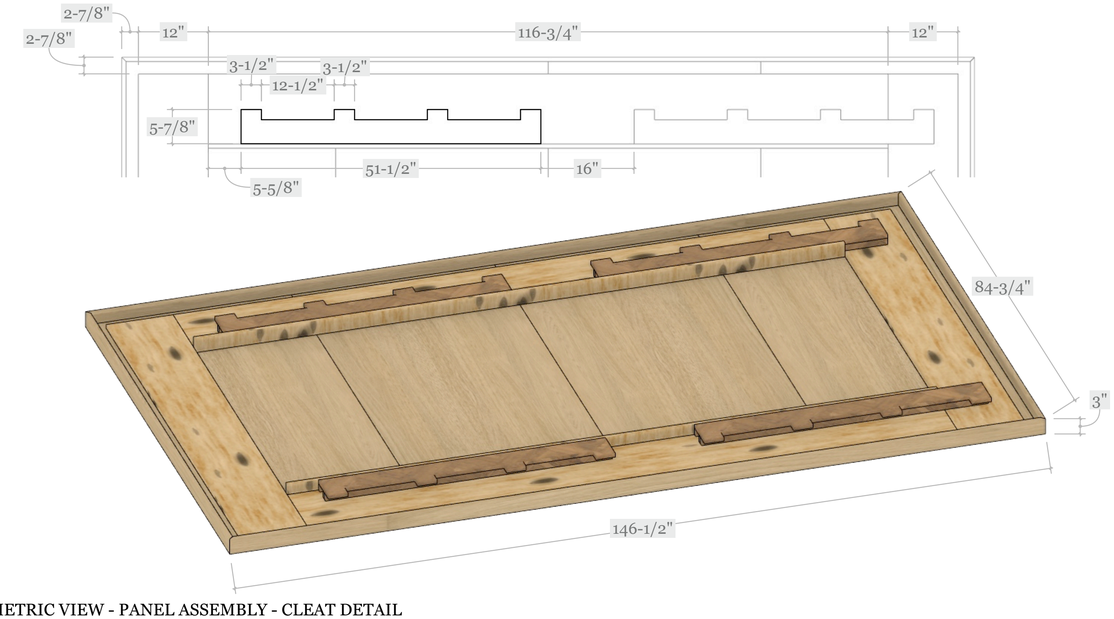

ISO D2 ISOMETRIC VIEW - PANEL ASSEMBLY - CLEAT DETAIL

Scale: NO SCALE

TRULY HANDY

28280 Old 41 Rd, Unit M7
Bonita Springs, FL, 34135
Tel: 239-221-9151

BODETTI RESIDENCE

CLIENT
GULFSTAR CONSTRUCTION
rich@gulfstarconstruction.com

13955 Old Coast Rd #1601
Naples, FL 34110

DESIGNER
Eduardo Beluco
eduardo@trulyhandyllc.com

PROJECT
KITCHEN CEILING DETAIL

NOTES:


DATE: 10/16/26

APPROVAL SIGNATURE:

APPROVAL STATUS:
PENDING


SCHEDULING DISCLAIMER:
All preliminary schedules are created based on approved drawings. Schedules will be automatically adjusted to reflect the final approval date.
We will notify everyone of the updated timeline as soon as available. Any delays in the approval of drawings and finishes will potentially delay the project delivery / install date.

Truly Handy LLC makes no representation or warranties, express or implied, with respect to the reuse of the data provided herewith, regardless of its format or the means of its transmission. There is no guarantee or representation to the user as to the accuracy, currency, suitability or reliability of this data for any purpose. The user accepts the data "as is", and assumes all risks associated with its use. By acceptance of this data, the user agrees not to transmit this data or provide access or any part of it to another party unless the user shall include with the data a copy of this disclaimer. Truly Handy LLC assumes no responsibility for actual or consequential damage incurred as a result of any user's reliance on this data. Final engineering subject to change without notice.

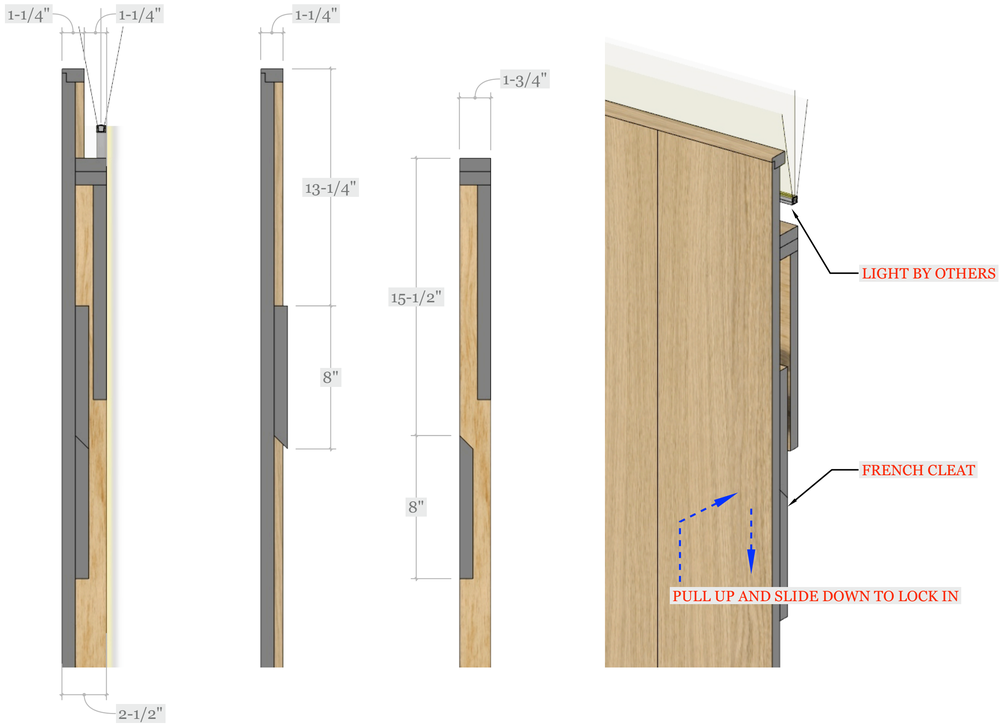


SEC B SECTION VIEW - SIDE

Scale: 3" = 1'-0"

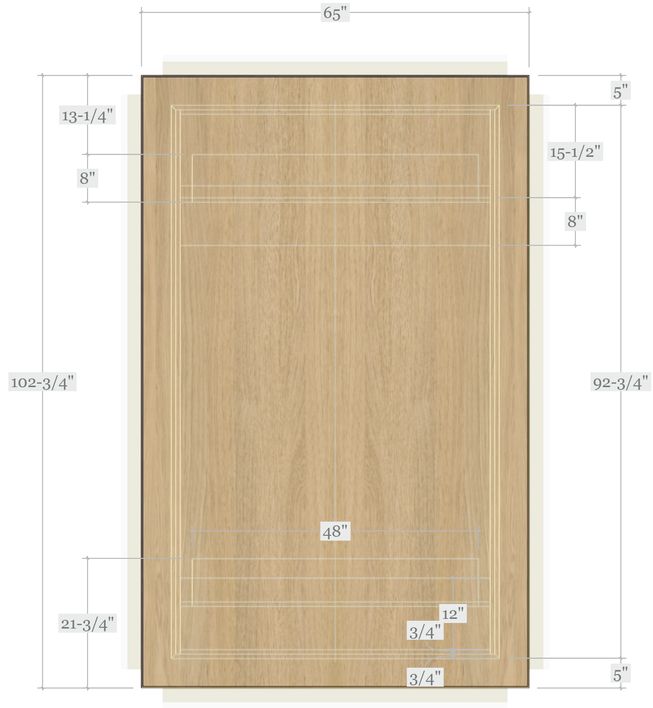

ELV B ELEVATION B

Scale: 1" = 1'-0"

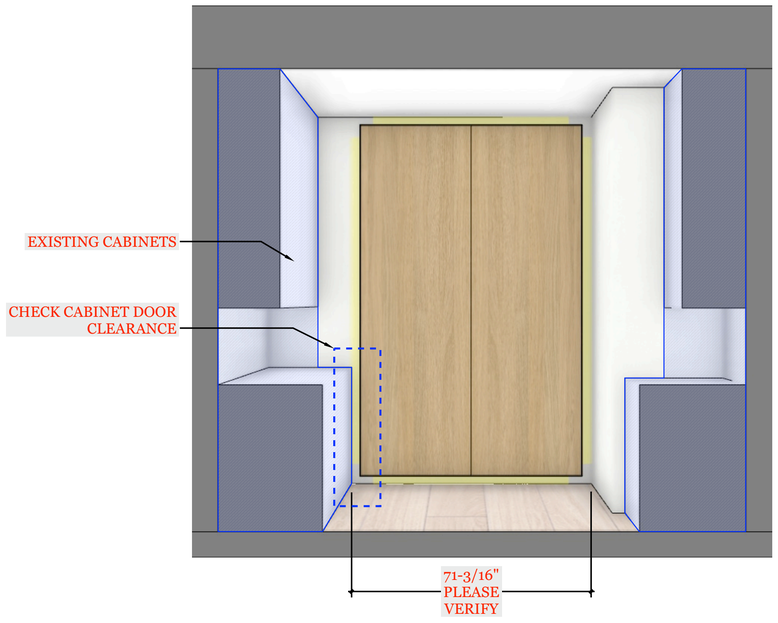

P 1 PERSPECTIVE VIEW

NO SCALE



ISO A ISOMETRIC VIEW

Scale: NO SCALE

TRULY HANDY

28280 Old 41 Rd, Unit M7
Bonita Springs, FL, 34135
Tel: 239-221-9151

BODETTI RESIDENCE

CLIENT
GULFSTAR CONSTRUCTION
rich@gulfstarconstruction.com

13955 Old Coast Rd #1601
Naples, FL 34110

DESIGNER
Eduardo Beluco
eduardo@trulyhandyllc.com

PROJECT

BUTLER K WALL PANEL DETAIL

NOTES:

DATE: 10/16/26

APPROVAL SIGNATURE:

APPROVAL STATUS:

PENDING

SCHEDULING DISCLAIMER:
All preliminary schedules are created based on approved drawings. Schedules will be automatically adjusted to reflect the final approval date.
We will notify everyone of the updated timeline as soon as available. Any delays in the approval of drawings and finishes will potentially delay the project delivery / install date.

Truly Handy LLC makes no representation or warranties, express or implied, with respect to the reuse of the data provided herewith, regardless of its format or the means of its transmission. There is no guarantee or representation to the user as to the accuracy, currency, suitability or reliability of this data for any purpose. The user accepts the data "as is", and assumes all risks associated with its use. By acceptance of this data, the user agrees not to transmit this data or provide access or any part of it to another party unless the user shall include with the data a copy of this disclaimer. Truly Handy LLC assumes no responsibility for actual or consequential damage incurred as a result of any user's reliance on this data. Final engineering subject to change without notice.